

RIGHT HAND ELEVATION SECTION WITH EXISTING LEVELS

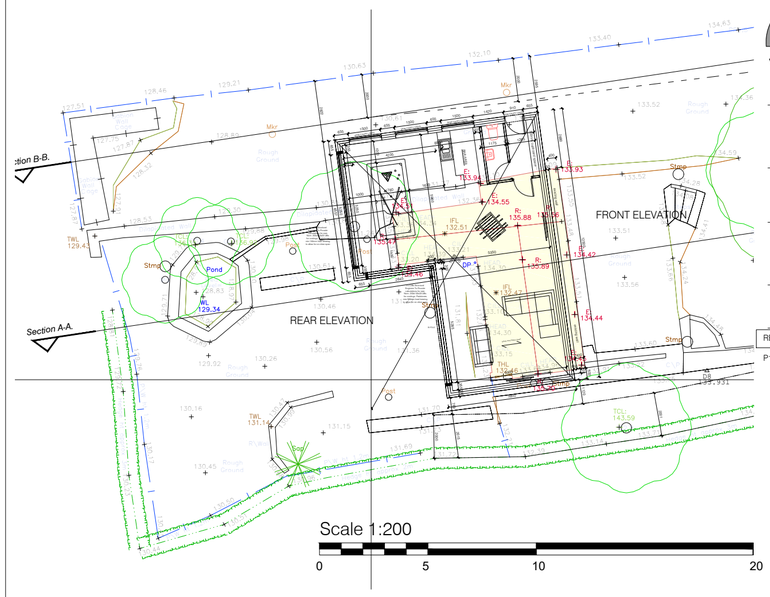

S.G ARCHITECTURAL DESIGN
Tel: 07817034426. sgarchitecturaldesign@gmail.com.
www.sgarchitecturaldesign.com

49 OLD ROAD HEAGE

08 - SITE SECTION

SG PROJECT NO.	PAPER SIZE	DRAWN BY
202	A2	SG

REVISION: PLANNING
SCALES: 1:200

Drawing measurements shall not be obtained by scaling. Verify all dimensions prior to construction. Immediately report any discrepancies on this document to SG ARCHITECTURAL DESIGN.

REV.	DESCRIPTION	DATE	BY	CHKD
P1	FINAL PLANNING		SG	SG

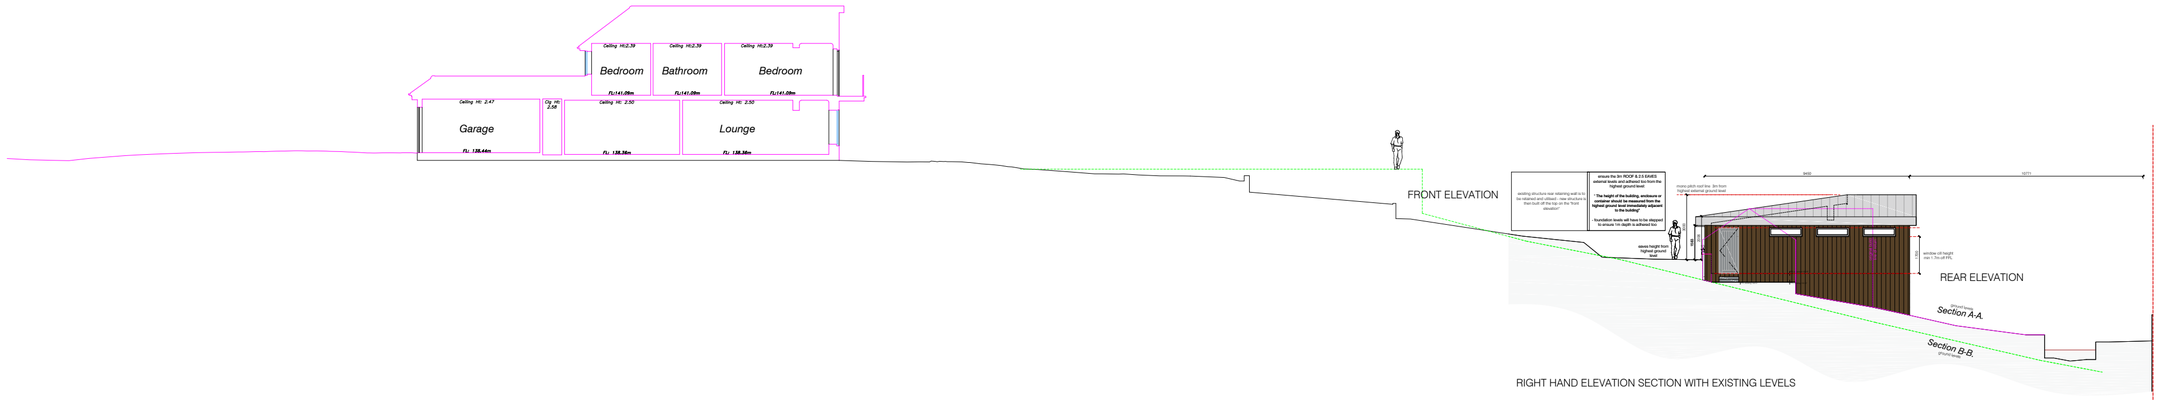

Datum: 125.00m.
Section A-A.

EXISTING

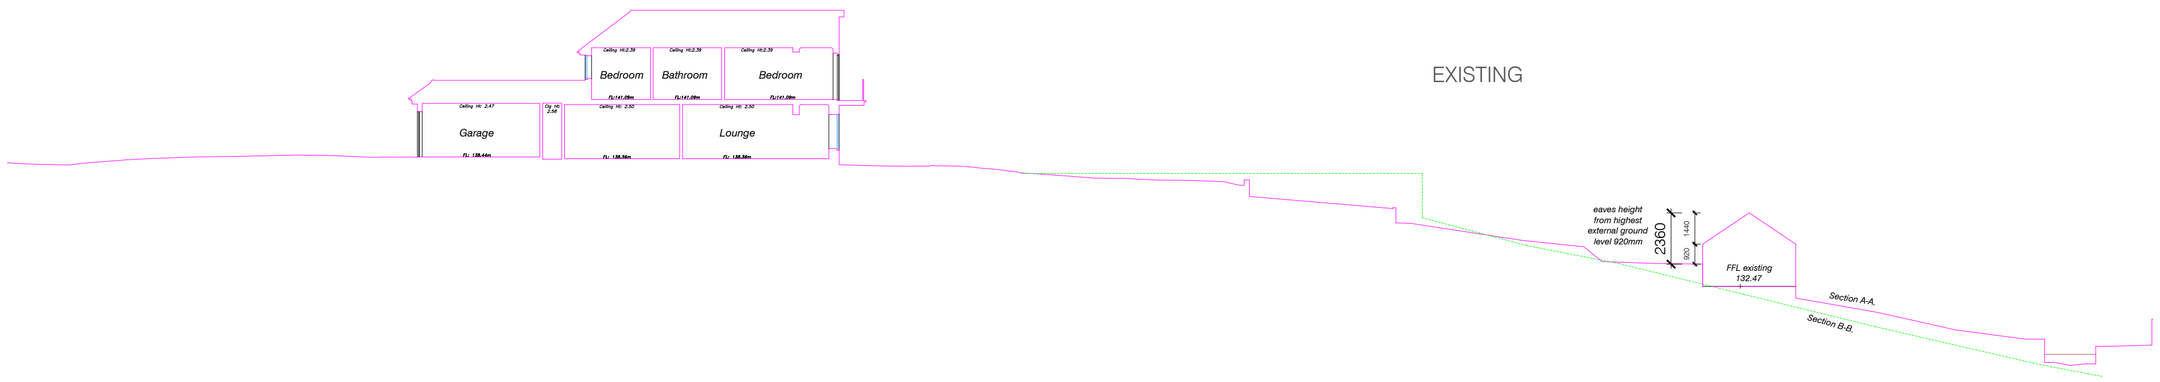

Datum: 125.00m.
Section A-A.

Scale 1:100
0 1 2 3 4 5 10