S.G ARCHITECTURAL DESIGN
Tel: 07817034426. sgarchitecturaldesign@gmail.com.
www.sgarchitecturaldesign.com

49 OLD ROAD HEAGE

07 - PROPOSED LAYOUT

SG PROJECT NO	PAPER SIZE	DRAWN BY
202	A2	SG
REVISION	SCALES	
PLANNING	1:200	

Drawing measurements shall not be obtained by scaling. Verify all dimensions prior to construction. Immediately report any discrepancies on this document to SG ARCHITECTURAL DESIGN.

REV.	DESCRIPTION	DATE	BY	CHK'D
P1	FINAL PLANNING		SG	SG

FRONT ELEVATION

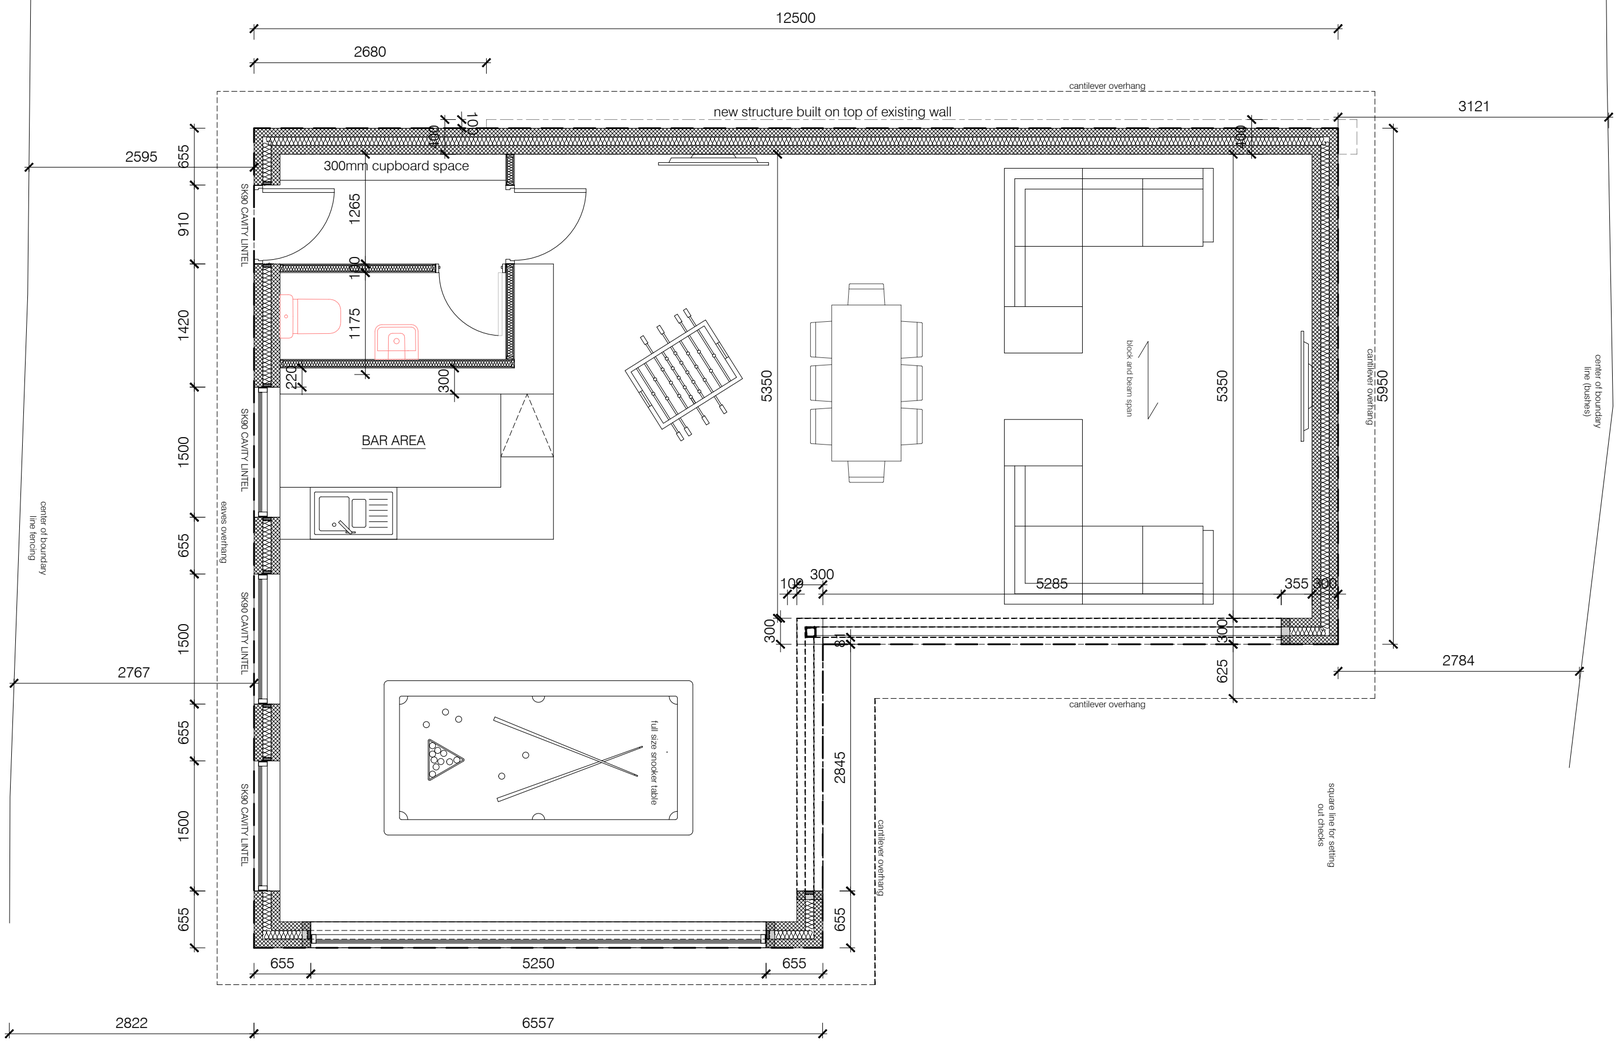

REAR ELEVATION

Ground Floor Plan

Scale 1:50

0 1 2 3 4 5