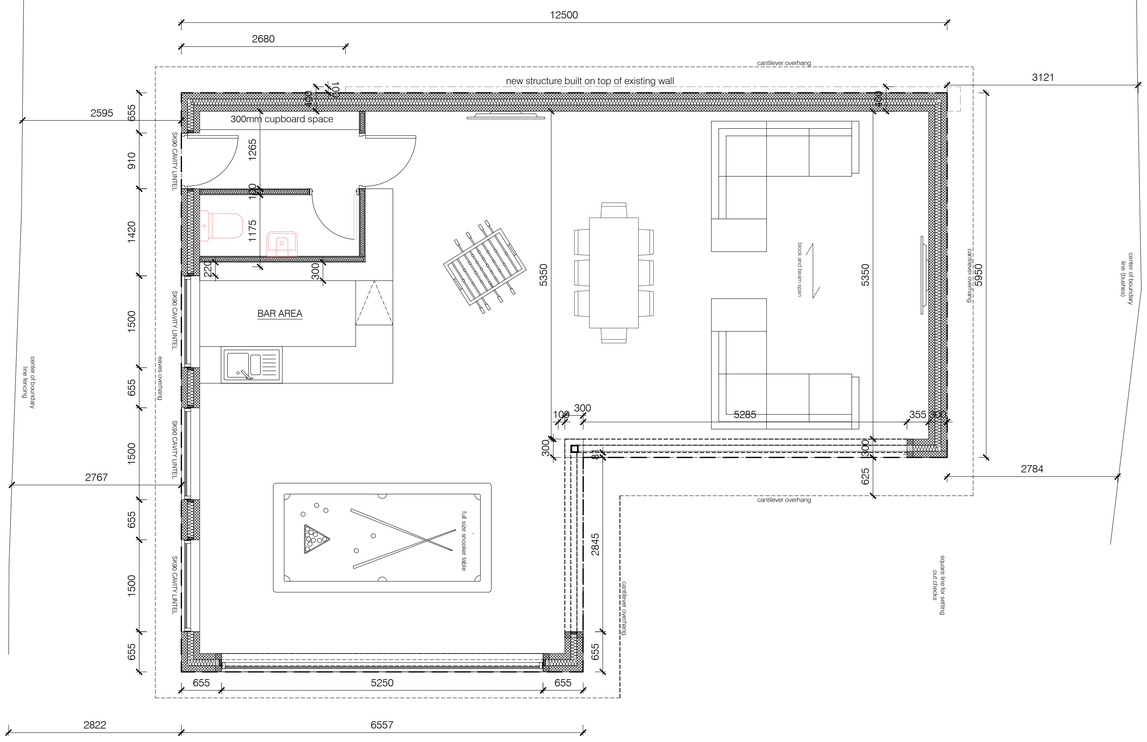

Ground Floor Plan

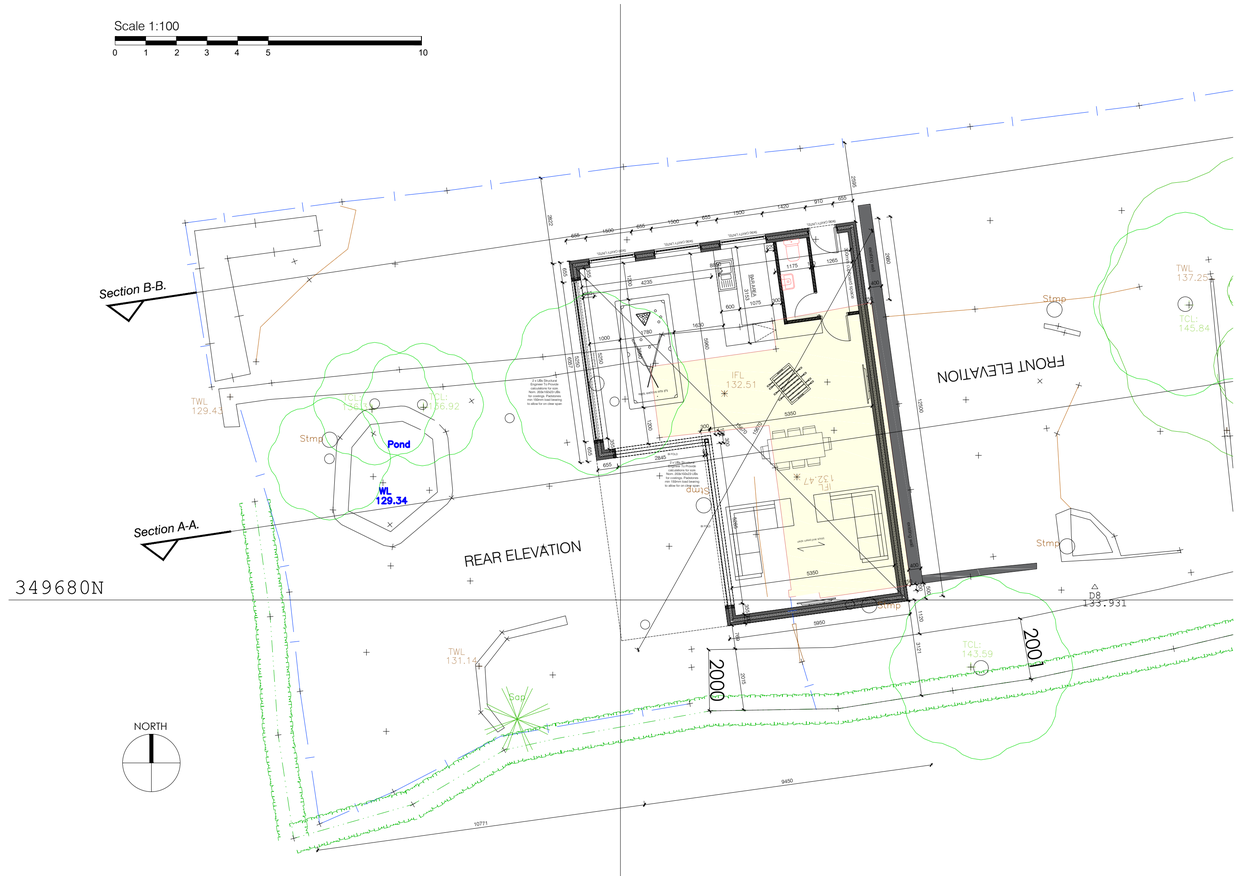

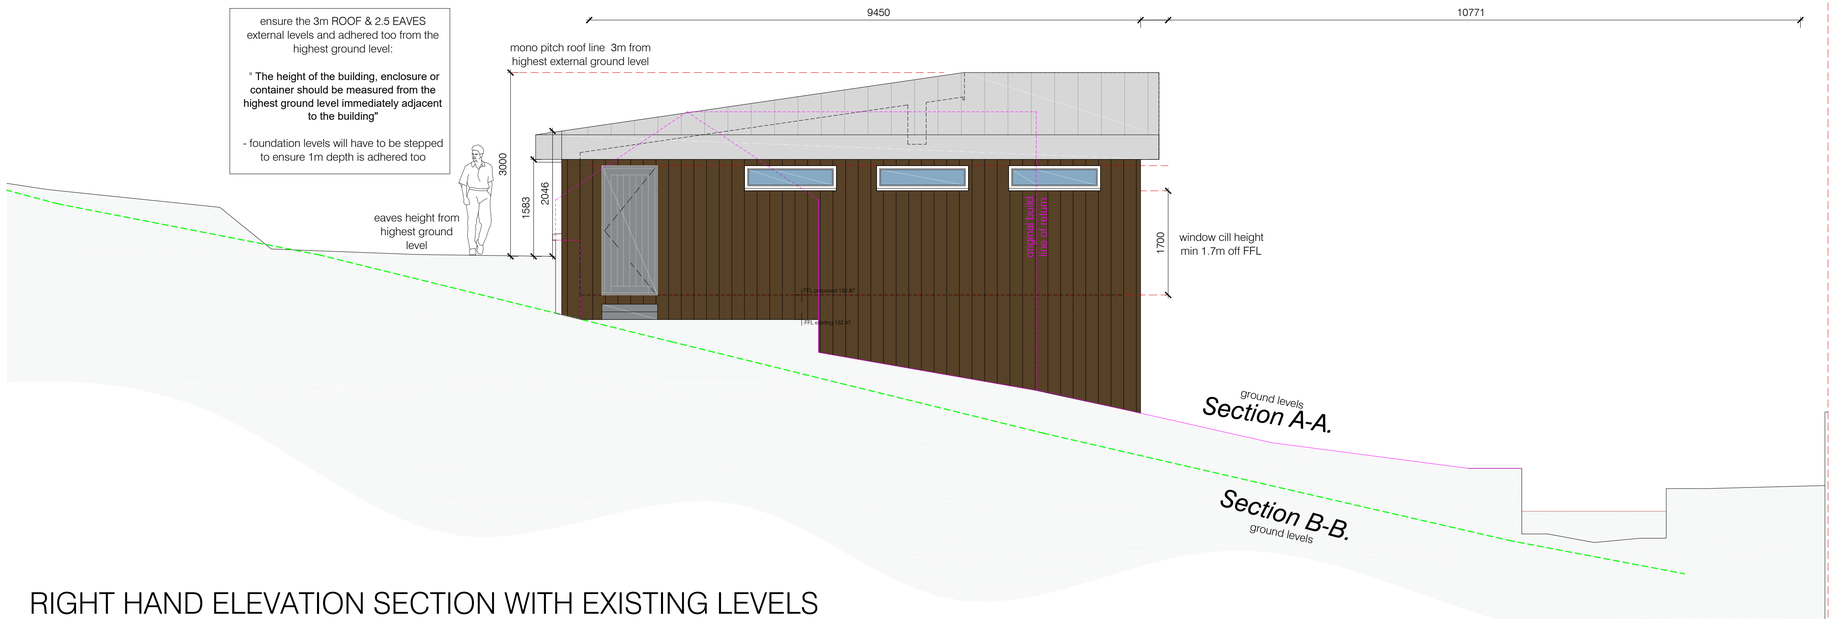

RIGHT HAND ELEVATION SECTION WITH EXISTING LEVELS

ensure the 3m ROOF & 2.5 EAVES external levels and adhered too from the highest ground level:

" The height of the building, enclosure or container should be measured from the highest ground level immediately adjacent to the building"

MULTIPLE CASE OF SCENARIOS SUCH AS THIS IS PLANNING CASES GRANTED INCLUDING APPEALS - THE KEY ITEMS IS THE HIGHEST GROUND LEVEL IS APPLIED

Datum: 125.00m.
Section A-A.

Scale 1:50
0 1 2 3 4 5

S.G ARCHITECTURAL DESIGN
Tel: 07817034426. sgarchitecturaldesign@gmail.com.
www.sgarchitecturaldesign.com

49 OLD ROAD HEAGE

01 - PROPOSED PLANS & BLOCK PLAN

SURVEYED TO	PAPER SIZE	DRAWN BY
202	A2	SG
REVISION	SCALE 1:50	
PLANNING		

Drawing measurements shall not be obtained by scaling. Verify all dimensions prior to construction. Immediately report any discrepancies on this document to SG ARCHITECTURAL DESIGN.

REV.	DESCRIPTION	DATE	BY	CHK'D
P1	FINAL PLANNING		SG	SG