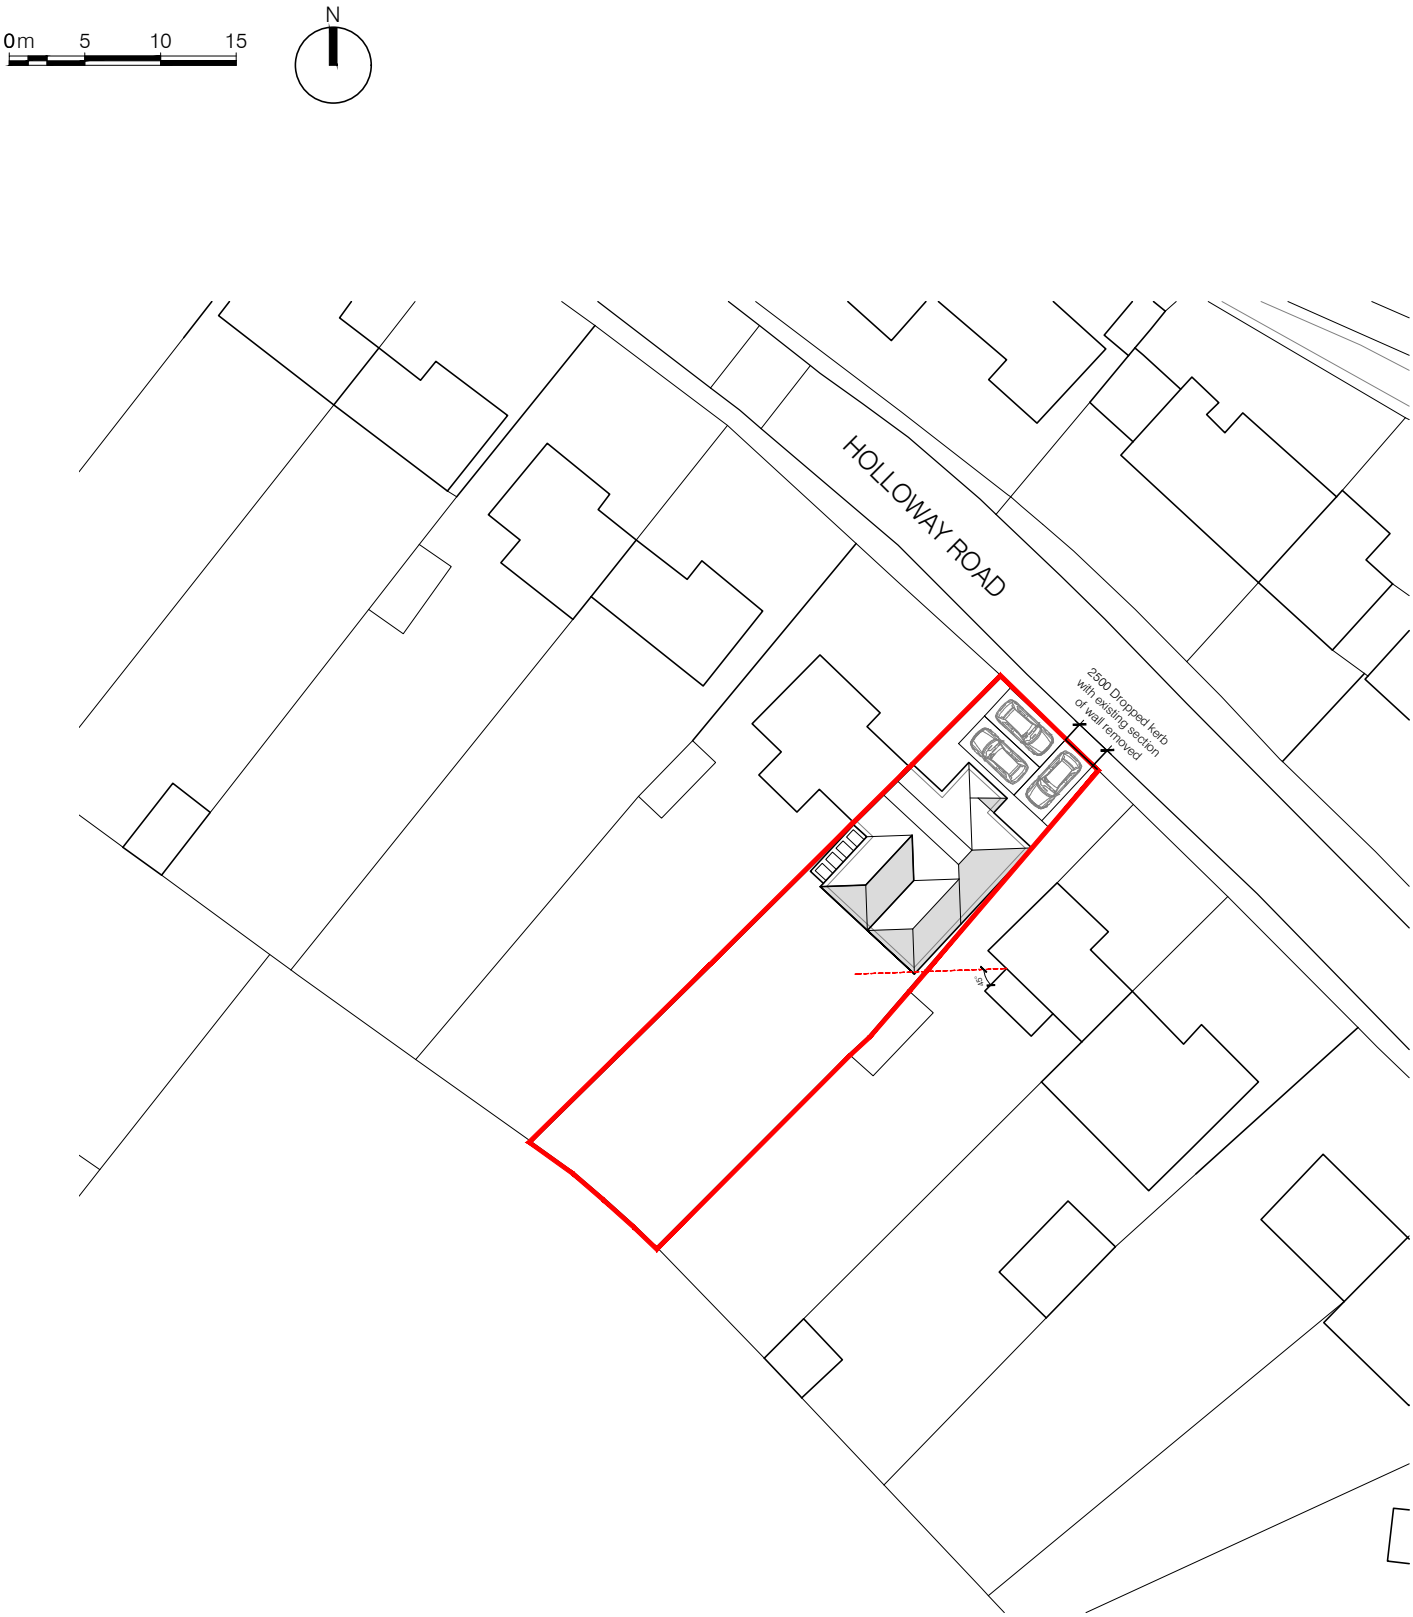

Ordnance Survey (c) Crown Copyright 2021. All rights reserved. Licence number 100022432

Rear extension to Dwelling
25 Holloway Road, Duffield, DE56 4FE

Site Block Plan - As Proposed

MMA PROJECT REF	SCALE(S)	PAPER SIZE	DRAWN BY
2075	1:500	A4	CB

PROJECT	ORIGINATOR	ZONE	LEVEL	TYPE	ROLE	NUMBER
HOL	MMA	Z1	XX	DR	A	01003

STATUS	SUITABILITY DESCRIPTION
D5	ISSUED FOR PLANNING

REVISION	REVISION DESCRIPTION
P3	PRELIMINARY

Rev.	Description	Date	By	Chk'd
P3	EXTENT OF DROPPED KERB AND PROVISION FOR 3NO. PARKING SPACES INDICATED.	21-05-21	JP	MM
P2	45° SPLAY INDICATED FROM REAR OF NEIGHBORING PROPERTY	11-05-21	JP	MM
P1	PLANNING ISSUE	04-03-21	CB	MM

This document is copyright of Matthew Montague Architects. If in doubt ASK. Drawing measurements shall not be obtained by scaling. Verify all dimensions prior to construction. Immediately report any discrepancies on this document to the Architect. This document shall be read in conjunction with associated models, specifications and related consultant's documents.

MATTHEW MONTAGUE ARCHITECTS
The Cheese Factory . Longford Lane . Longford . Ashbourne . Derbyshire . DE6 3DT
Tel: 01335 330510 . info@matthewmontague.co.uk . www.matthewmontague.co.uk