

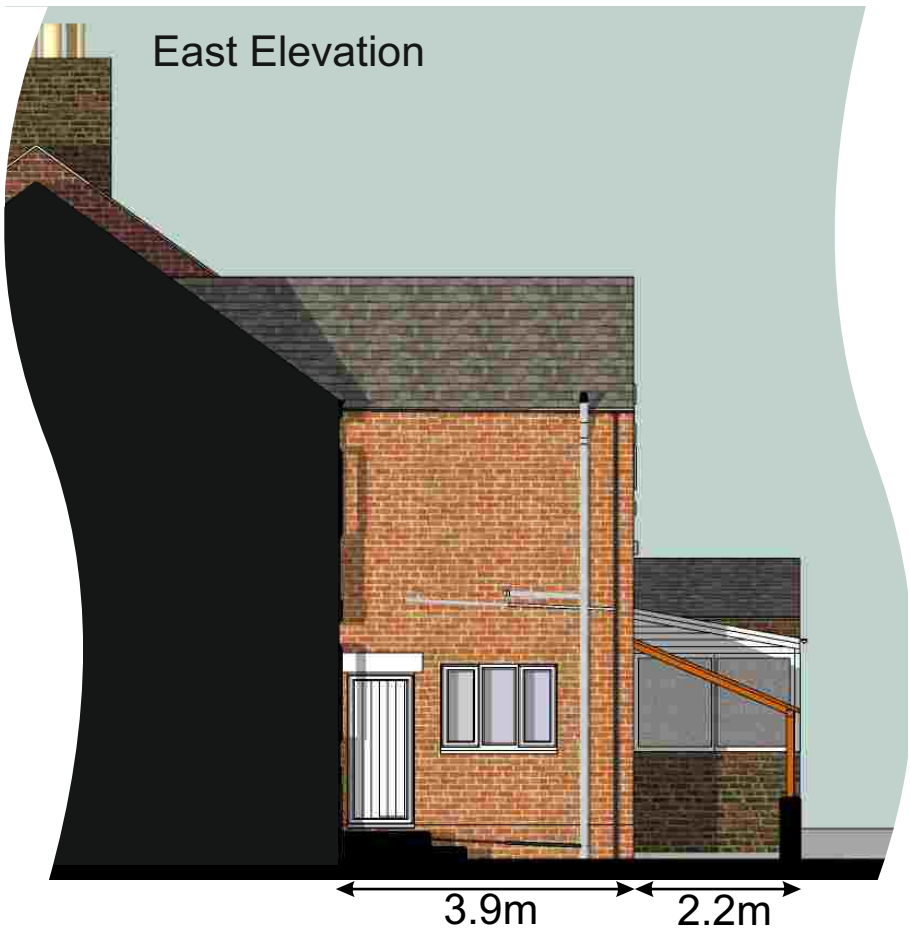



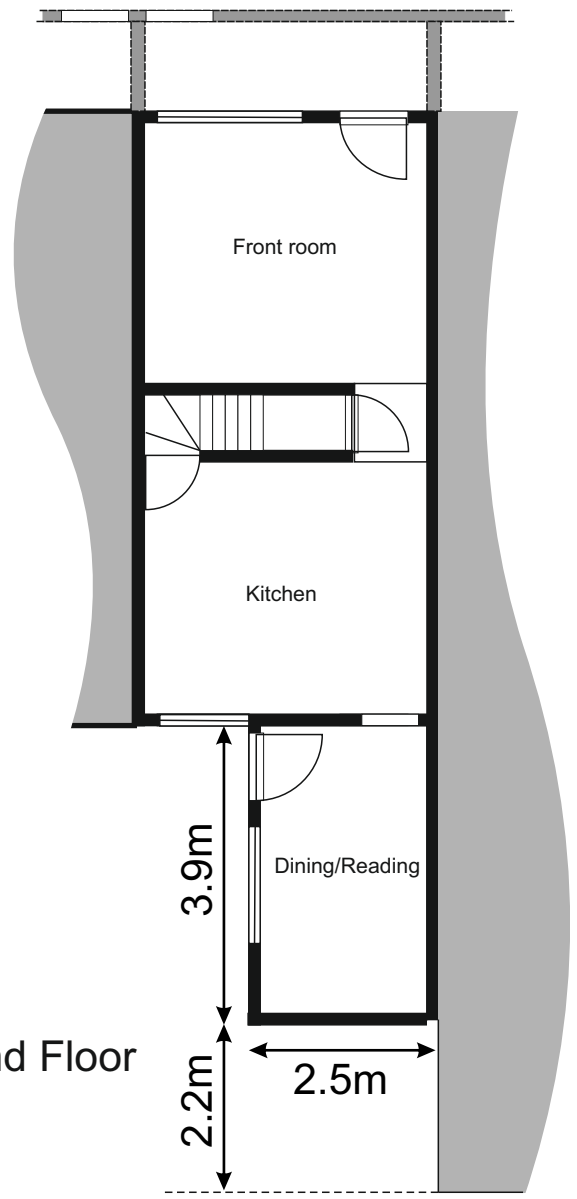

Ground Floor Plan

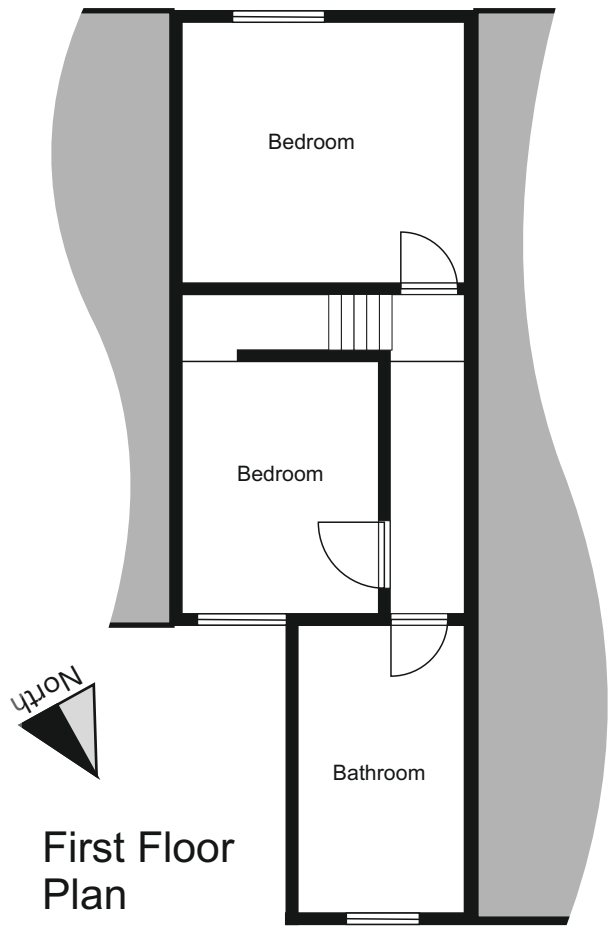

First Floor Plan

Revision '0' -18/05/21
Issued for Client Approval
'A' - 21/05/21
ISSUED FOR PLANNING APPLICATION

Scale 1:100 @ A3

0 2 4 6 8 10 metres

General drawing notes:

1. This design and drawing and any related specification are the intellectual property of 'David Guy Architectural Services', and may not be reproduced in drawing or built form without 'DGAS' express permission
2. 'DGAS' reserve the right to alter any item or specification shown on this drawing to accord with the latest details and regulations
3. This drawing should not be scaled, only figured dimensions are to be used, all dimensions should be checked on site prior to work commencing.
4. The drawings are in metric scale
5. Please report any discrepancies to 'DGAS' immediately
6. All drawings are to be read in conjunction with any other relevant engineers / consultants drawings or other information where applicable.

Project: 66 Marsh Lane, Belper. DE561GS		
Client: J. Miller		
Title: Existing Plans & Elevations		
Scale: 1:100@A3	Inception: Mar 2021	Drawn: DG
Job: C1001	Dwg No: E01	Rev: A

DAVID GUY
ARCHITECTURAL SERVICES
www.dg4design.co.uk
e: info@dg4design.co.uk
47 Long Row, Belper, De56 1DS Mobile 07979 542199