East Elevation

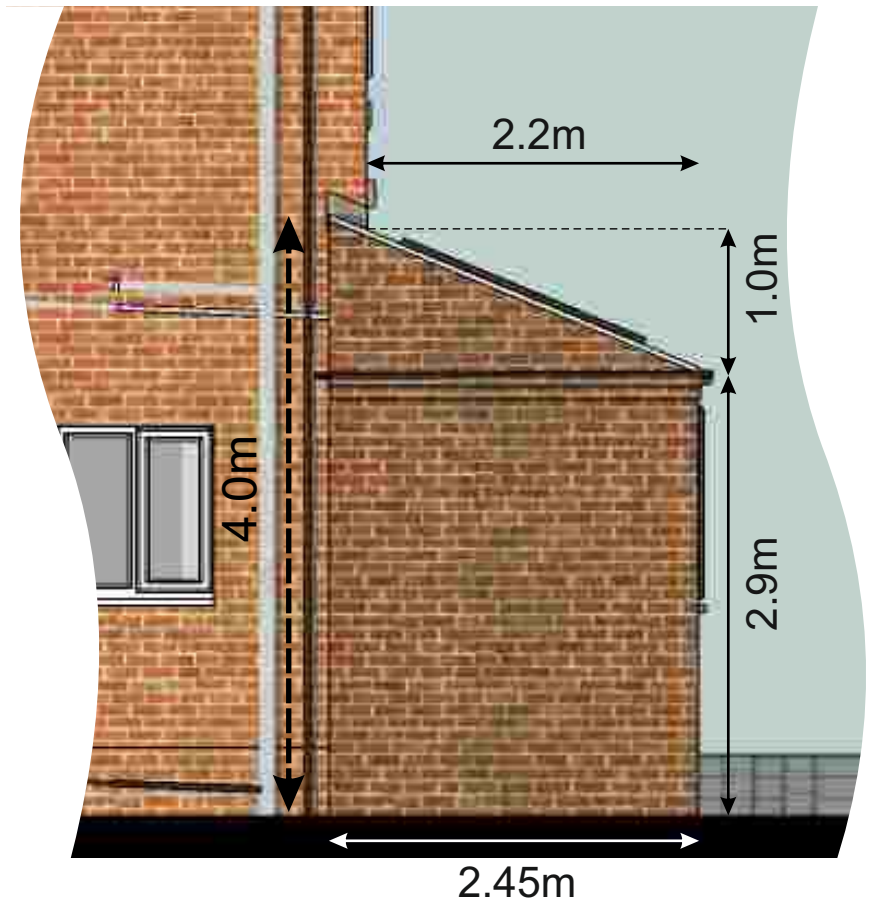

North Elevation



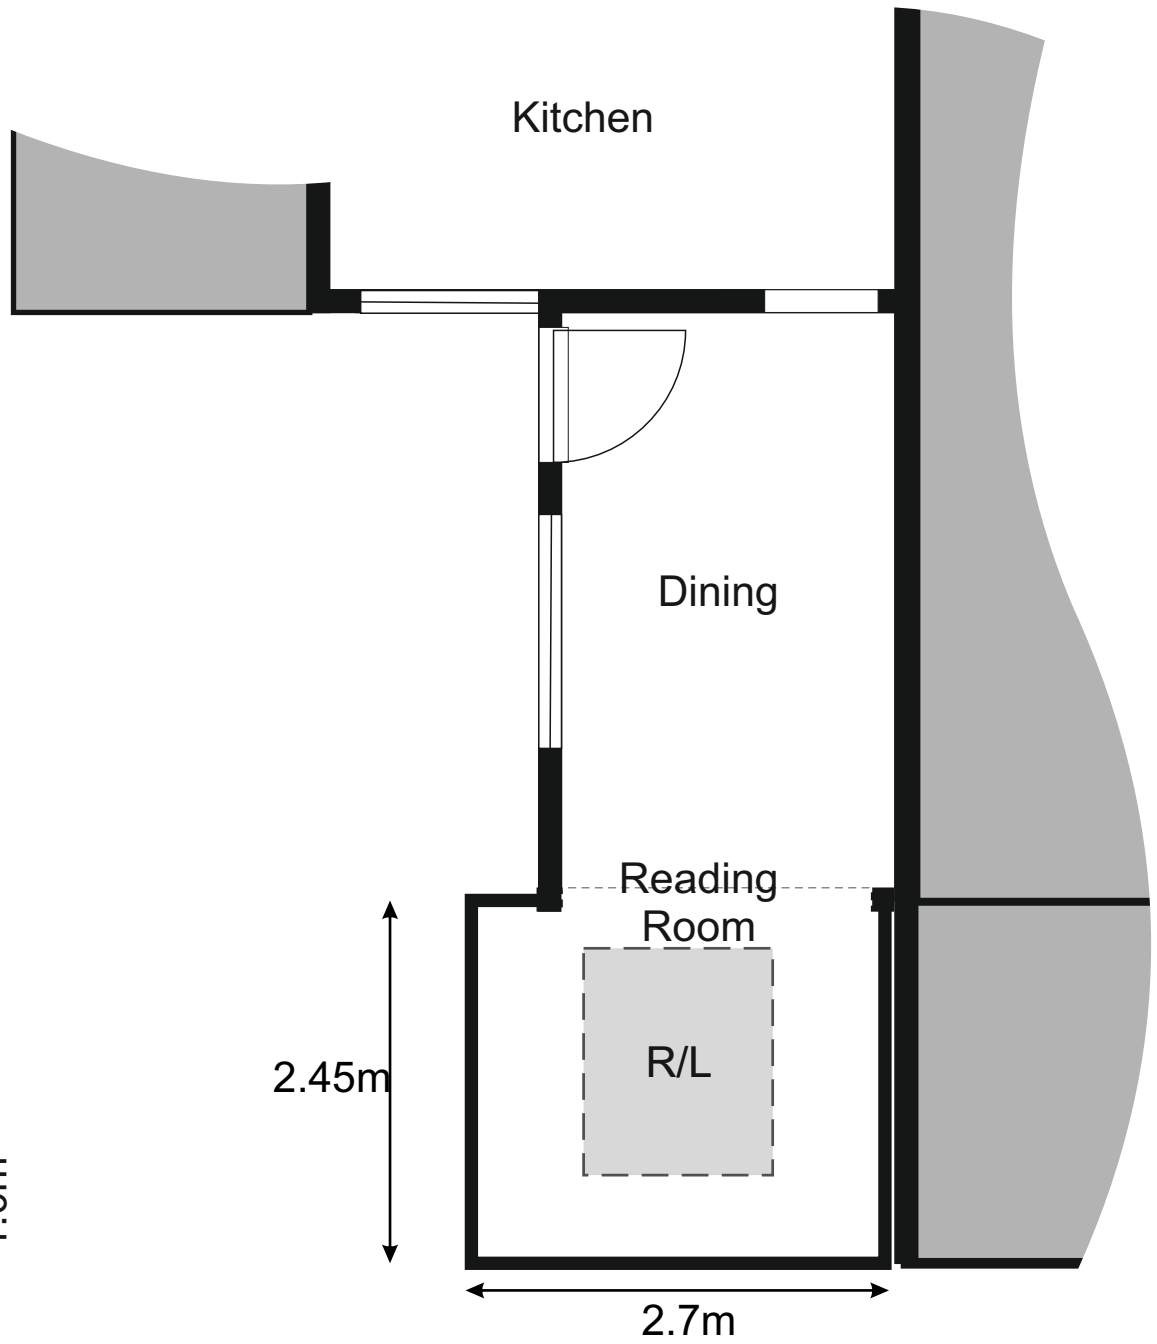

Ground Floor Plan

North

Scale 1:50 @ A3

0 1 2 3 4 5 metres

Revision '0' -18/05/21
Issued for Client Approval
'A' - 21/05/21
ISSUED FOR PLANNING APPLICATION

Project: 66 Marsh Lane, Belper. DE561GS		
Client: J. Miller		
Title: Proposed Plans & Elevations		
Scale: 1:50@A3	Inception: Mar 2021	Drawn: DG
Job: C1001	Dwg No: P02	Rev: A

DAVID GUY
ARCHITECTURAL SERVICES
www.dg4design.co.uk
e: info@dg4design.co.uk
47 Long Row, Belper, De56 1DS Mobile 07979 542199