Do not scale this drawing. All discrepancies to be clarified with project Architect. If in doubt ask.



Lean to roof to be finished with tiles to match the existing house. Roof to include 2 Velux rooflights

External walls to be constructed with an outer leaf of brickwork to match the existing house

Clients choice of new front door with glazed side panels. Door to have a min u-value of 1.8w/m²K

Clients choice of new window. Window to have a min u-value of 1.6w/m²K

1 Proposed Front Elevation

Scale: 1 : 100

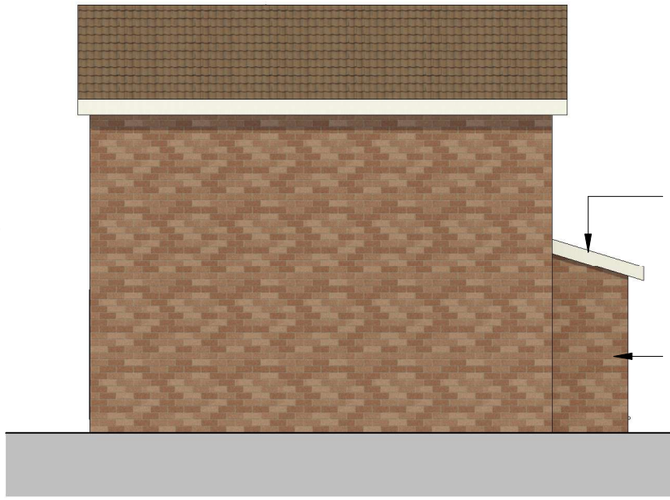

Fascias, soffits, gutters and rainwater pipe to match the existing house

External walls to be constructed with an outer leaf of brickwork to match the existing house

2 Proposed Side Elevation

Scale: 1 : 100

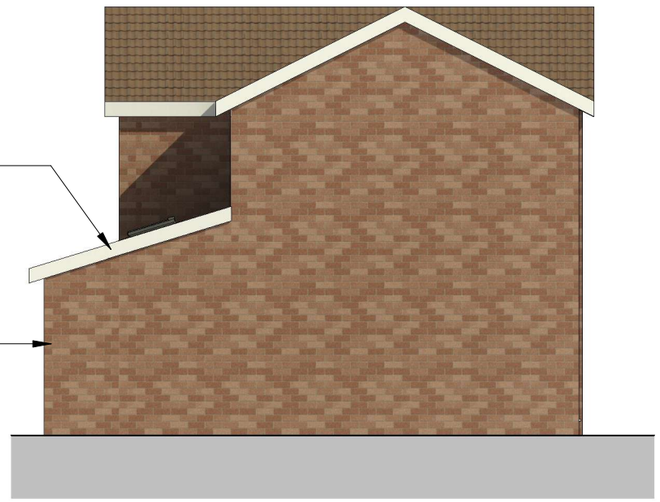

Fascias, soffits, gutters and rainwater pipe to match the existing house

External walls to be constructed with an outer leaf of brickwork to match the existing house

3 Proposed Side Elevation 2

Scale: 1 : 100



4 Proposed Rear Elevation

Scale: 1 : 100

Rev	Date	Description	By	Chk'd
A	21.05.21	Planning application issue	EB	HB

hampton booth

Client
Mrs Rosie Stephenson

Project
Proposed Single Storey Front Extension
26 Millersdale Close,
Belper
Derbyshire
DE56 1HP

Drawing Title
Proposed Elevations

Scale	Sheet Size	Date
1 : 100	A3	23.04.21

Revision
A