Do not scale this drawing. All discrepancies to be clarified with project Architect. If in doubt ask.

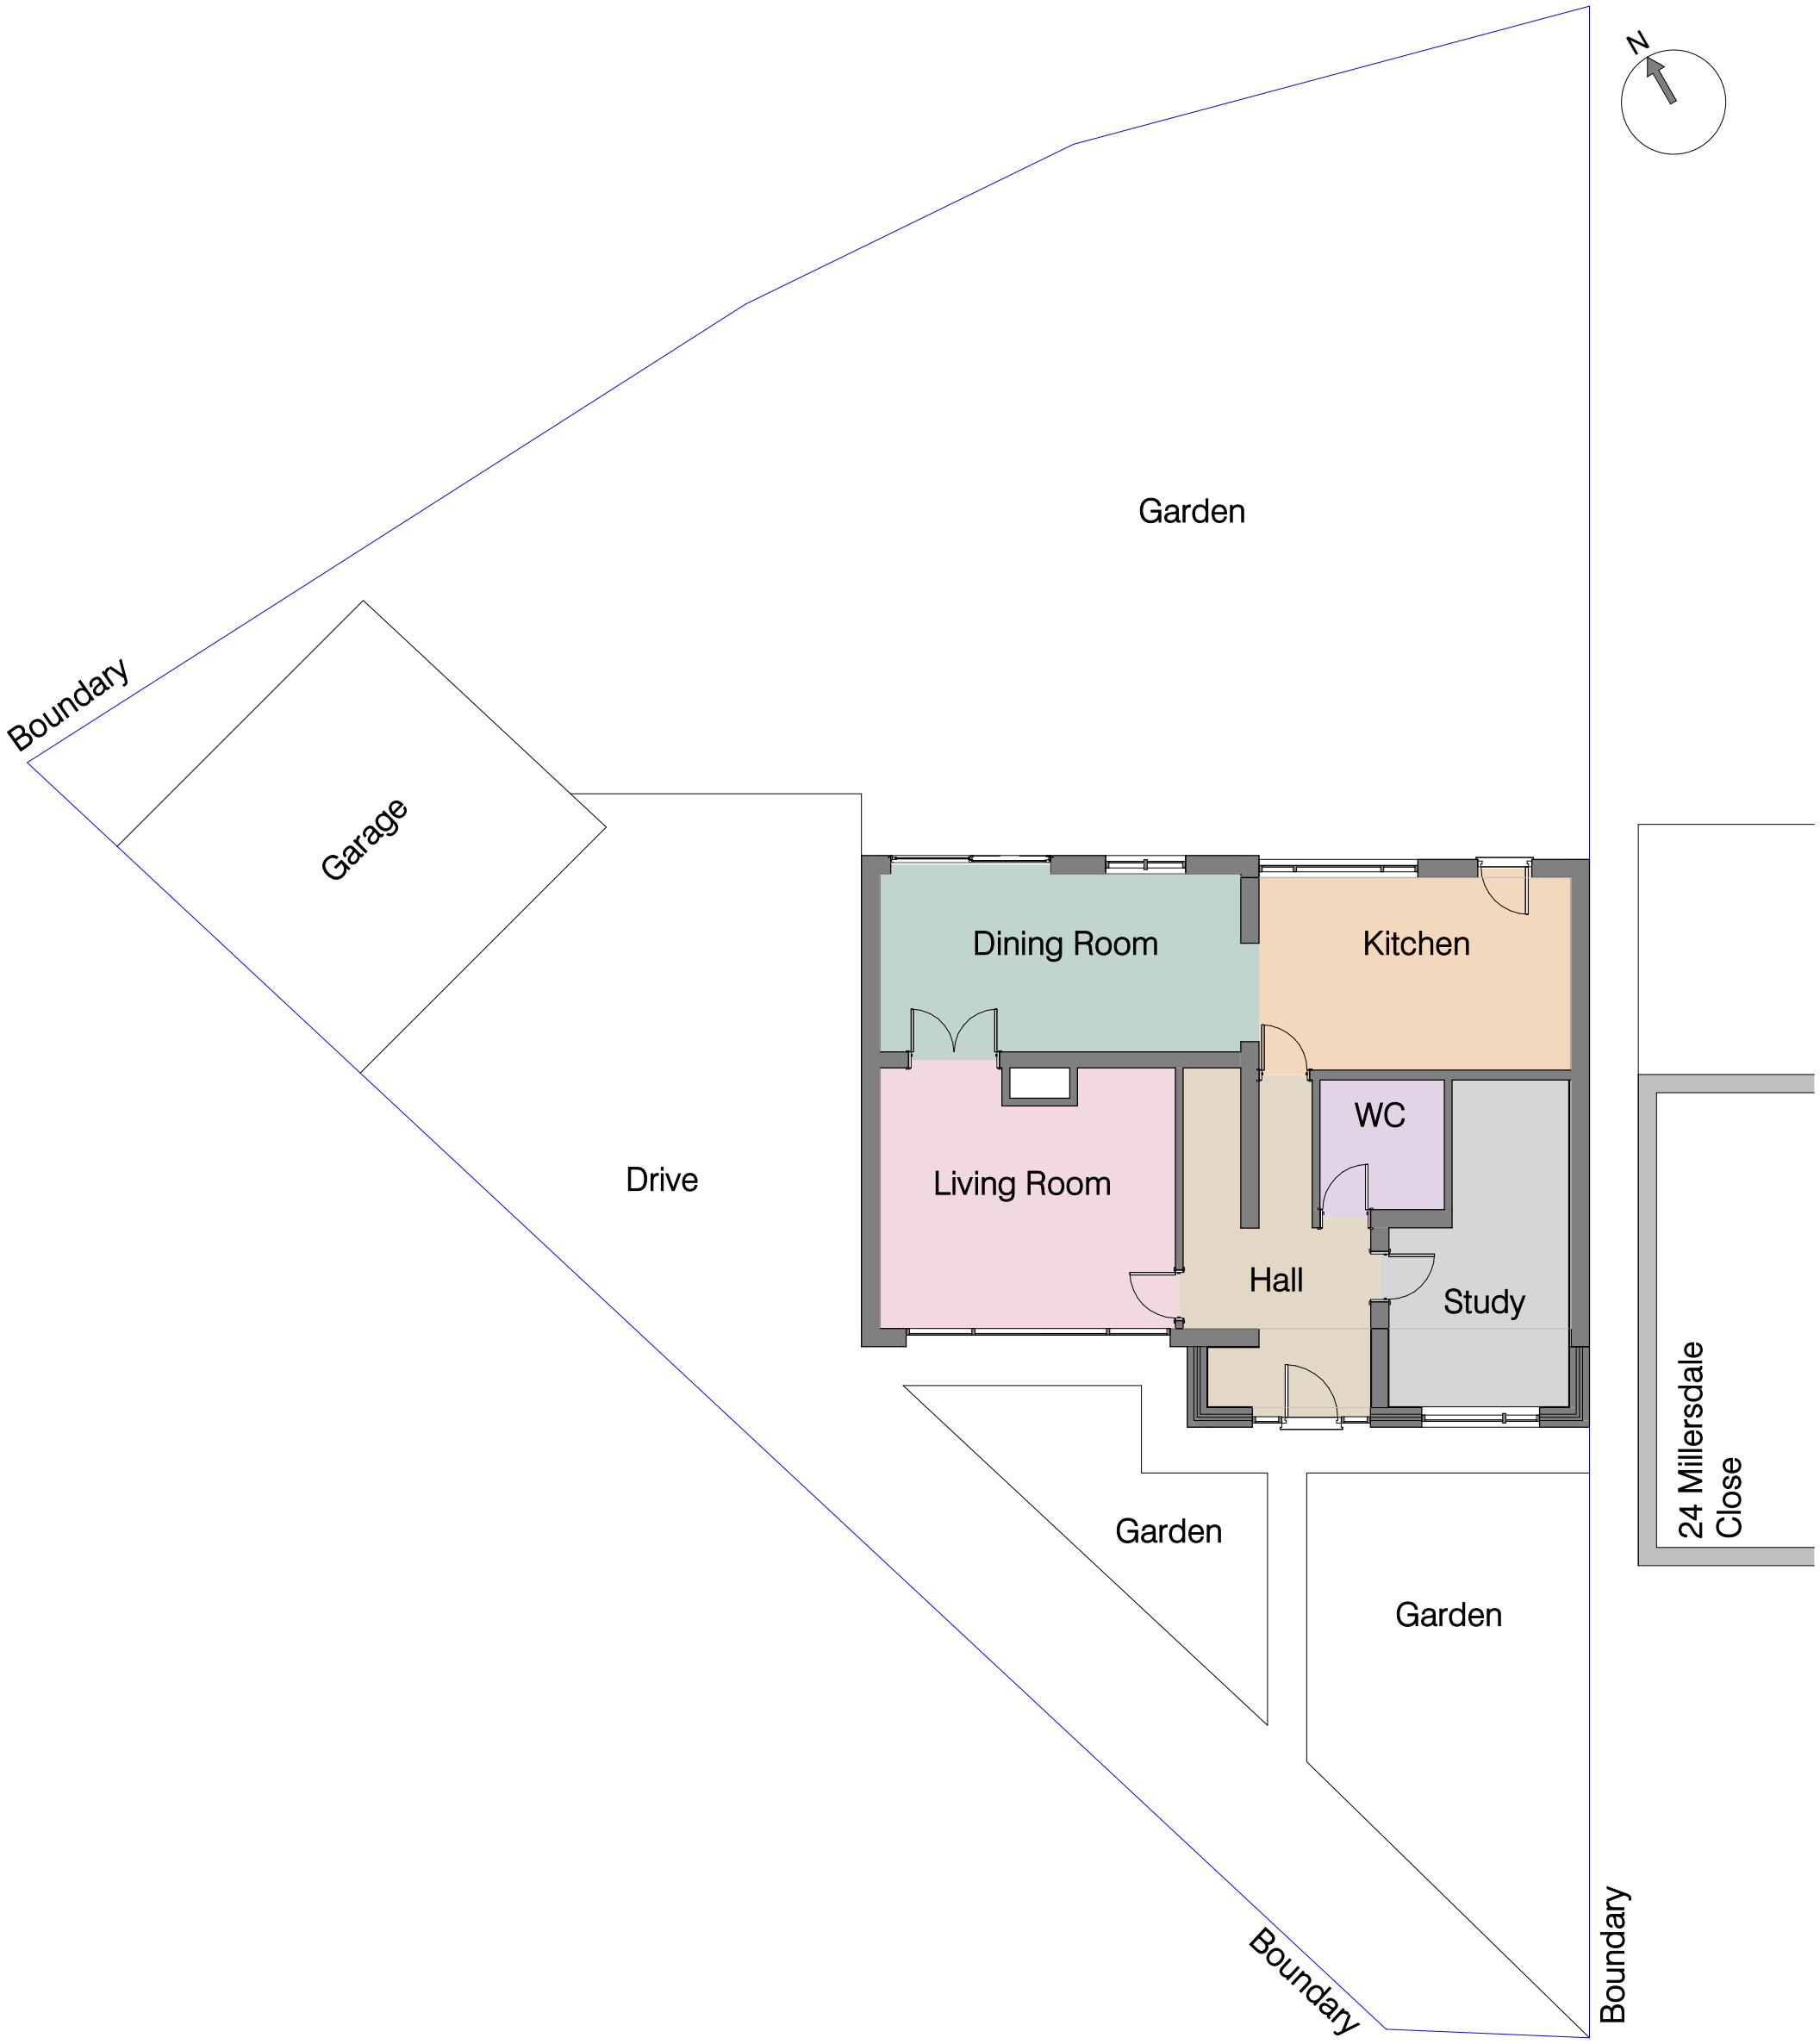

1

Proposed Site Plan

Scale: 1 : 100

Rev	Date	Description	By	Chk'd
A	21.05.21	Planning application issue	EB	HB

hampton booth

Client

Mrs Rosie Stephenson

Project

Proposed Single Storey Front Extension
26 Millersdale Close,
Belper
Derbyshire
DE56 1HP

Drawing Title

Proposed Site Plan

Scale	Sheet Size	Date
1 : 100	A3	23.04.21

Revision

A