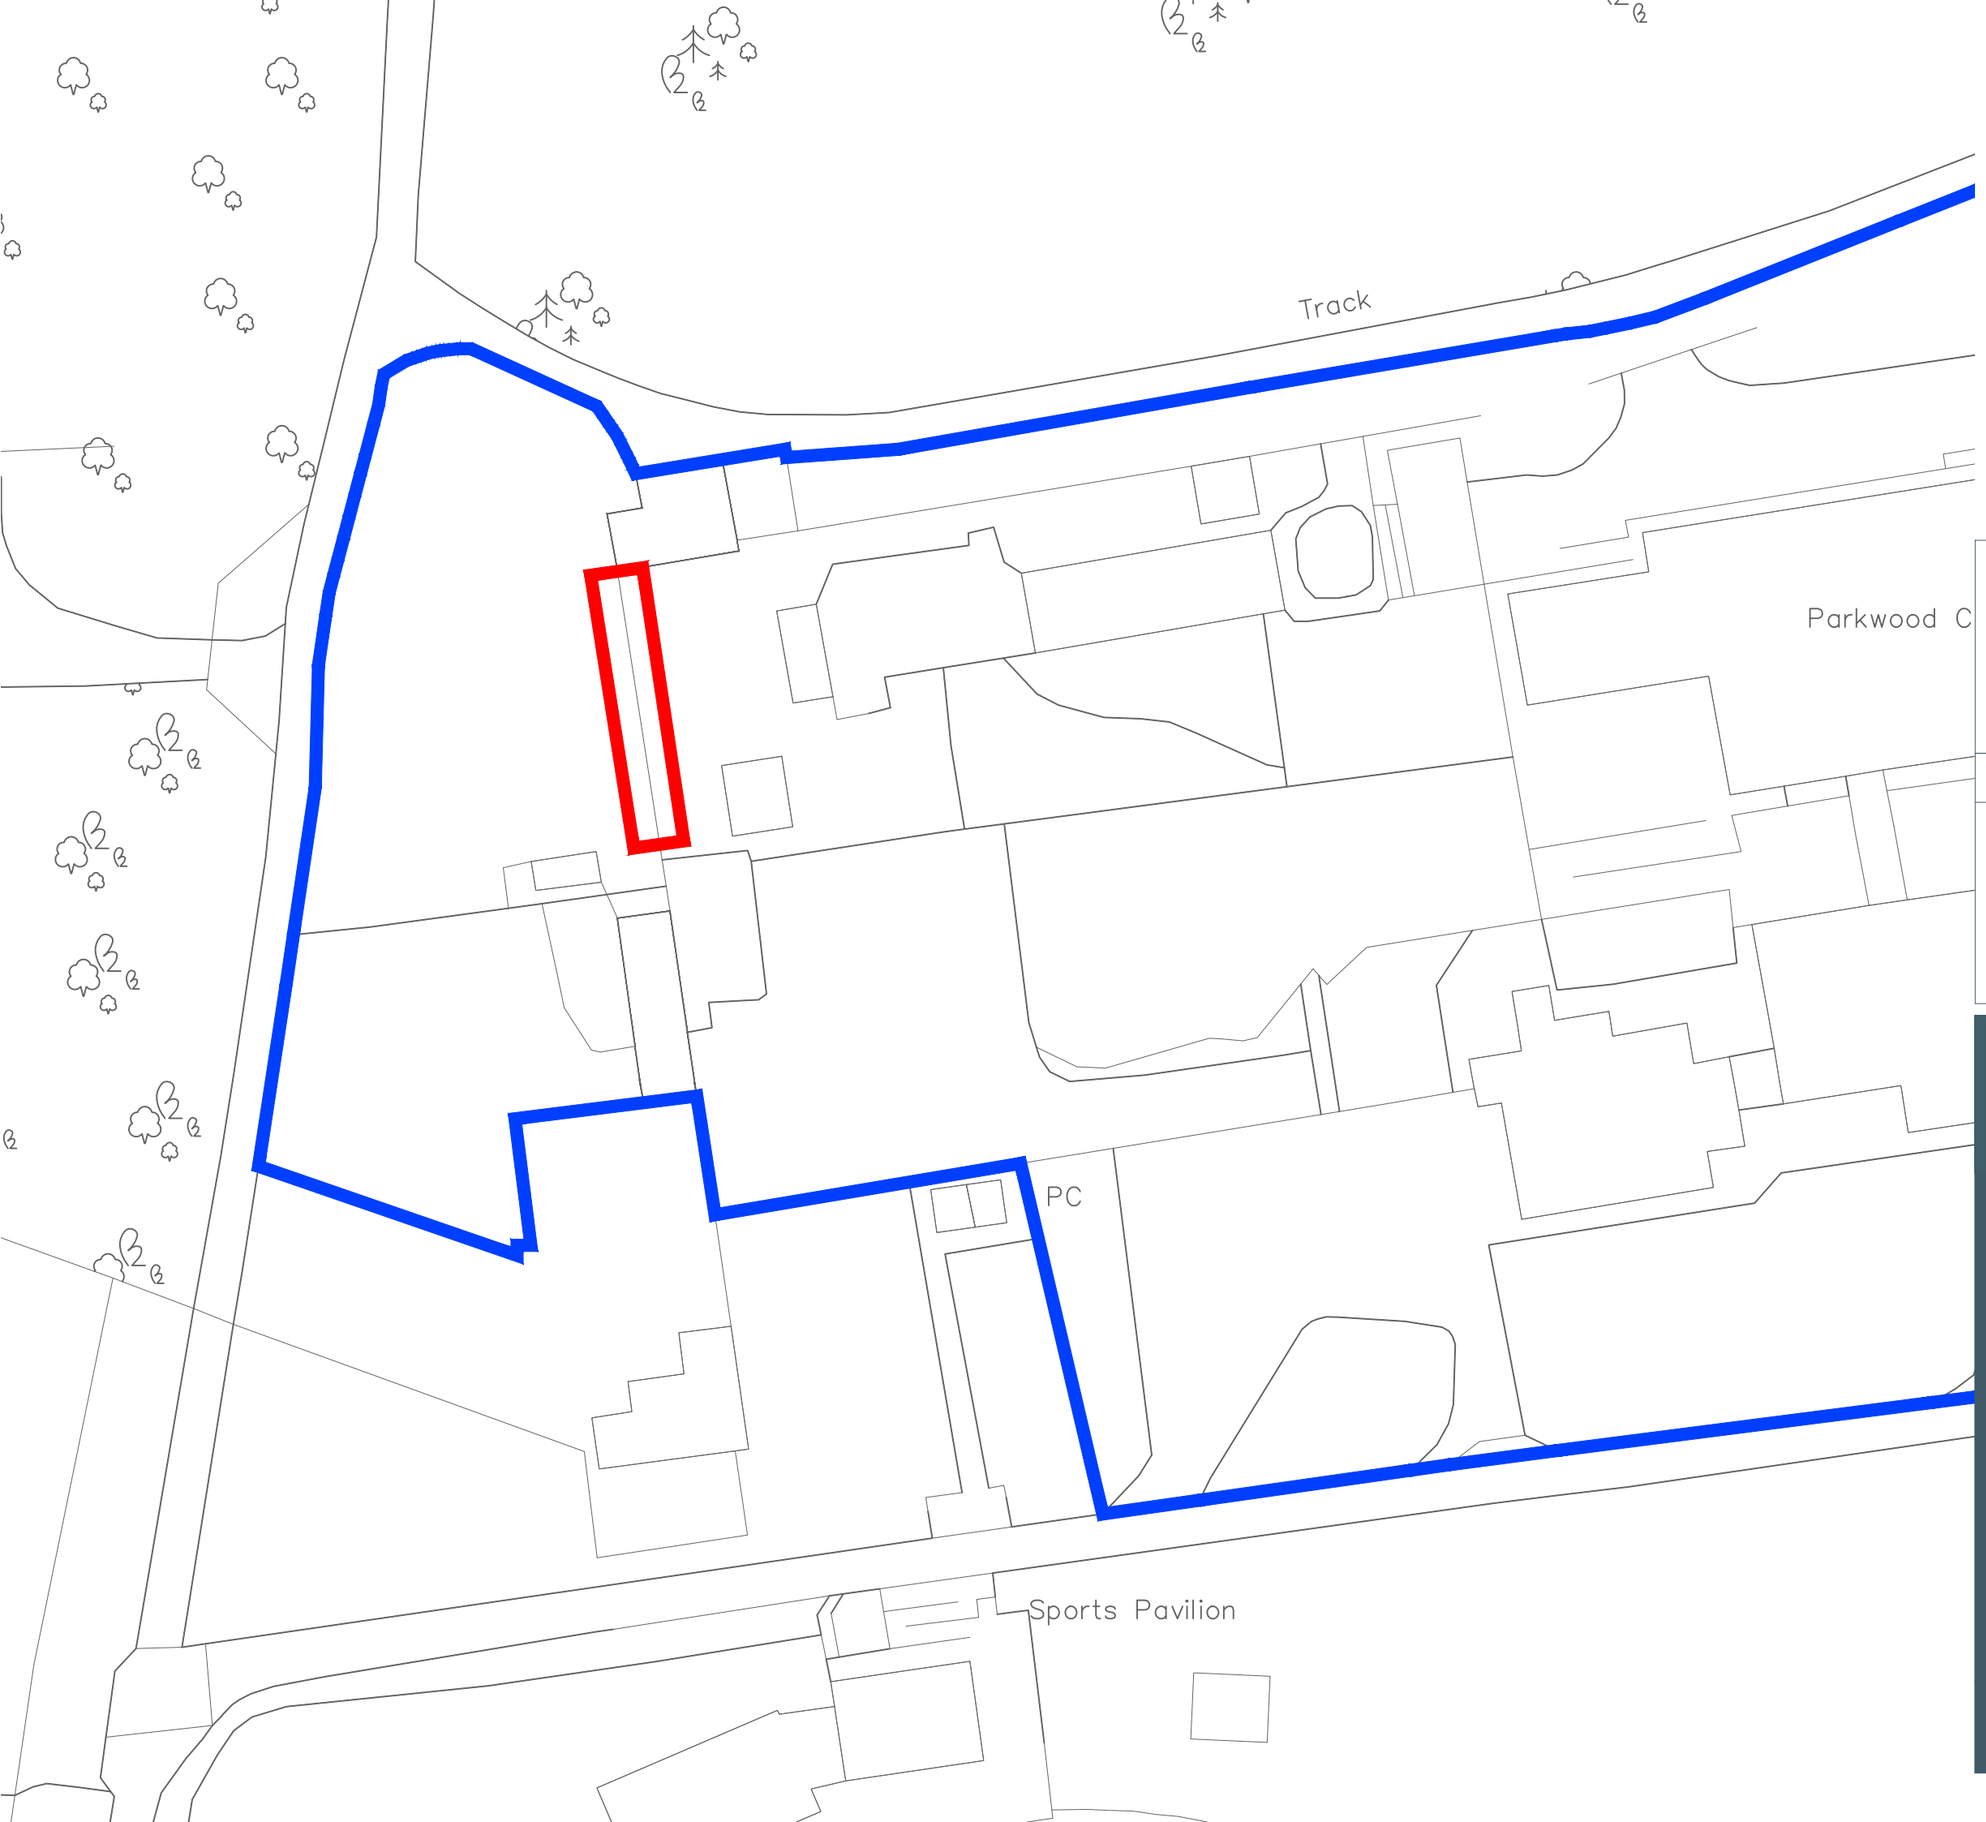

Drawing Number

Disclaimer.
This drawing is to be read in conjunction with all related drawings. Do not scale from this drawing. All dimensions must be checked and verified on site before commencing any work or producing shop drawings.
This drawing is copyright and remains the property of Concertus Design and Property Consultants. When reproducing this drawing for any purpose, please ensure that Concertus is attributed clearly by either using the company logo, or as follows 'Image produced by Concertus Design & Property Consultants Limited'.

REV	DATE	BY	DESCRIPTION	CHKD

Concertus DESIGN & PROPERTY CONSULTANTS
2 Friars Bridge Road - Ipswich - IP1 1RR

Project
Garden Wall Rebuild
Parkwood centre
Alfreton Park

Project Number
CDL0329

Scales
1:500
At A3 Size

Drawing Title
Block Plan

Drawn
TTS

Chkd

Lead Designer
Trev Steed

Date
29/04/21

email: trevor.steed@concertus.co.uk Tel: 07999 043920

Drawing Number
CDL0329-CDP-XX-00-DR-B-1002
Project Code - Originator - Volume/System - Level/Location -Type - Role - Element - Number