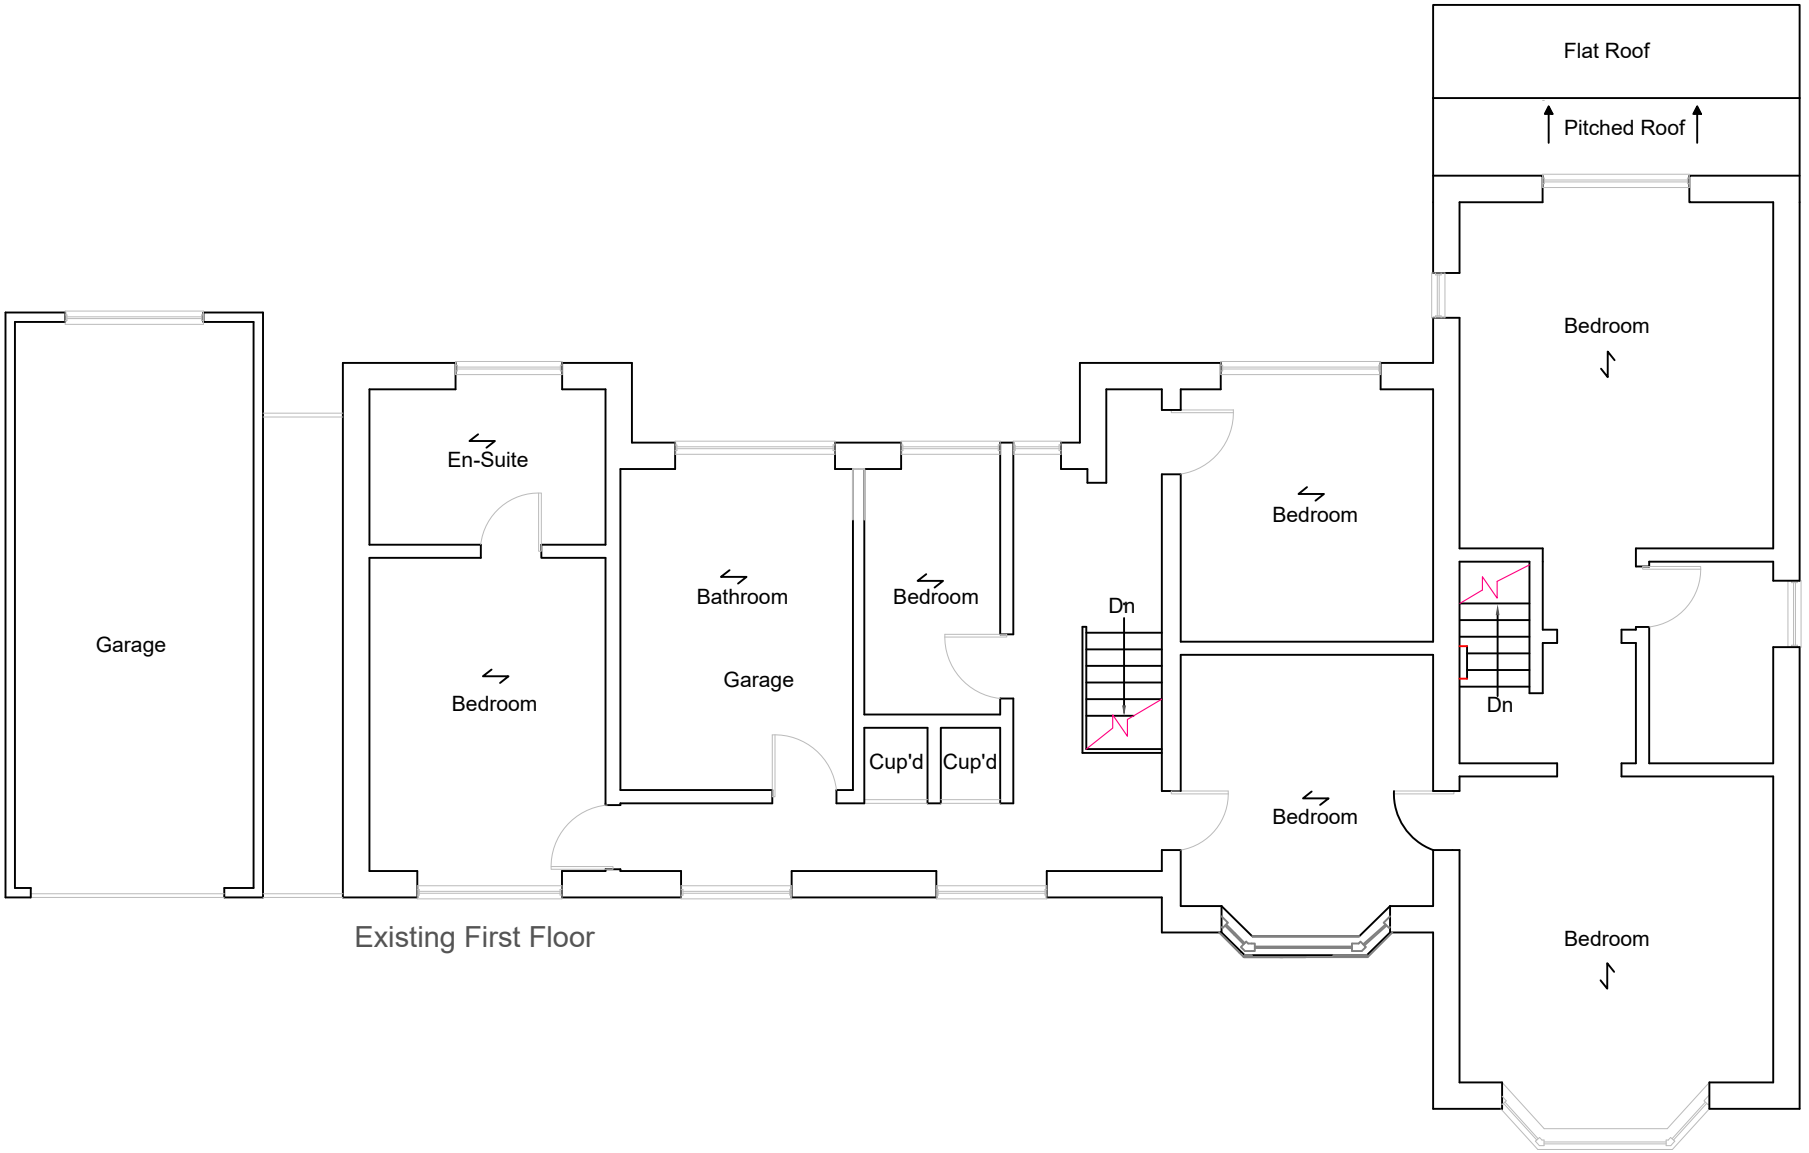


Existing First Floor

| | |
|---|---|
| Project: 13 Woodside, Morley | |
| Drawing: Existing First Floor | Drawn By: JS |
| Dwg No: 2018/2 | Client: KP/JP |
| Scale: 1:100@A3 | Date: May 2021 |