EXISTING CONDITIONS

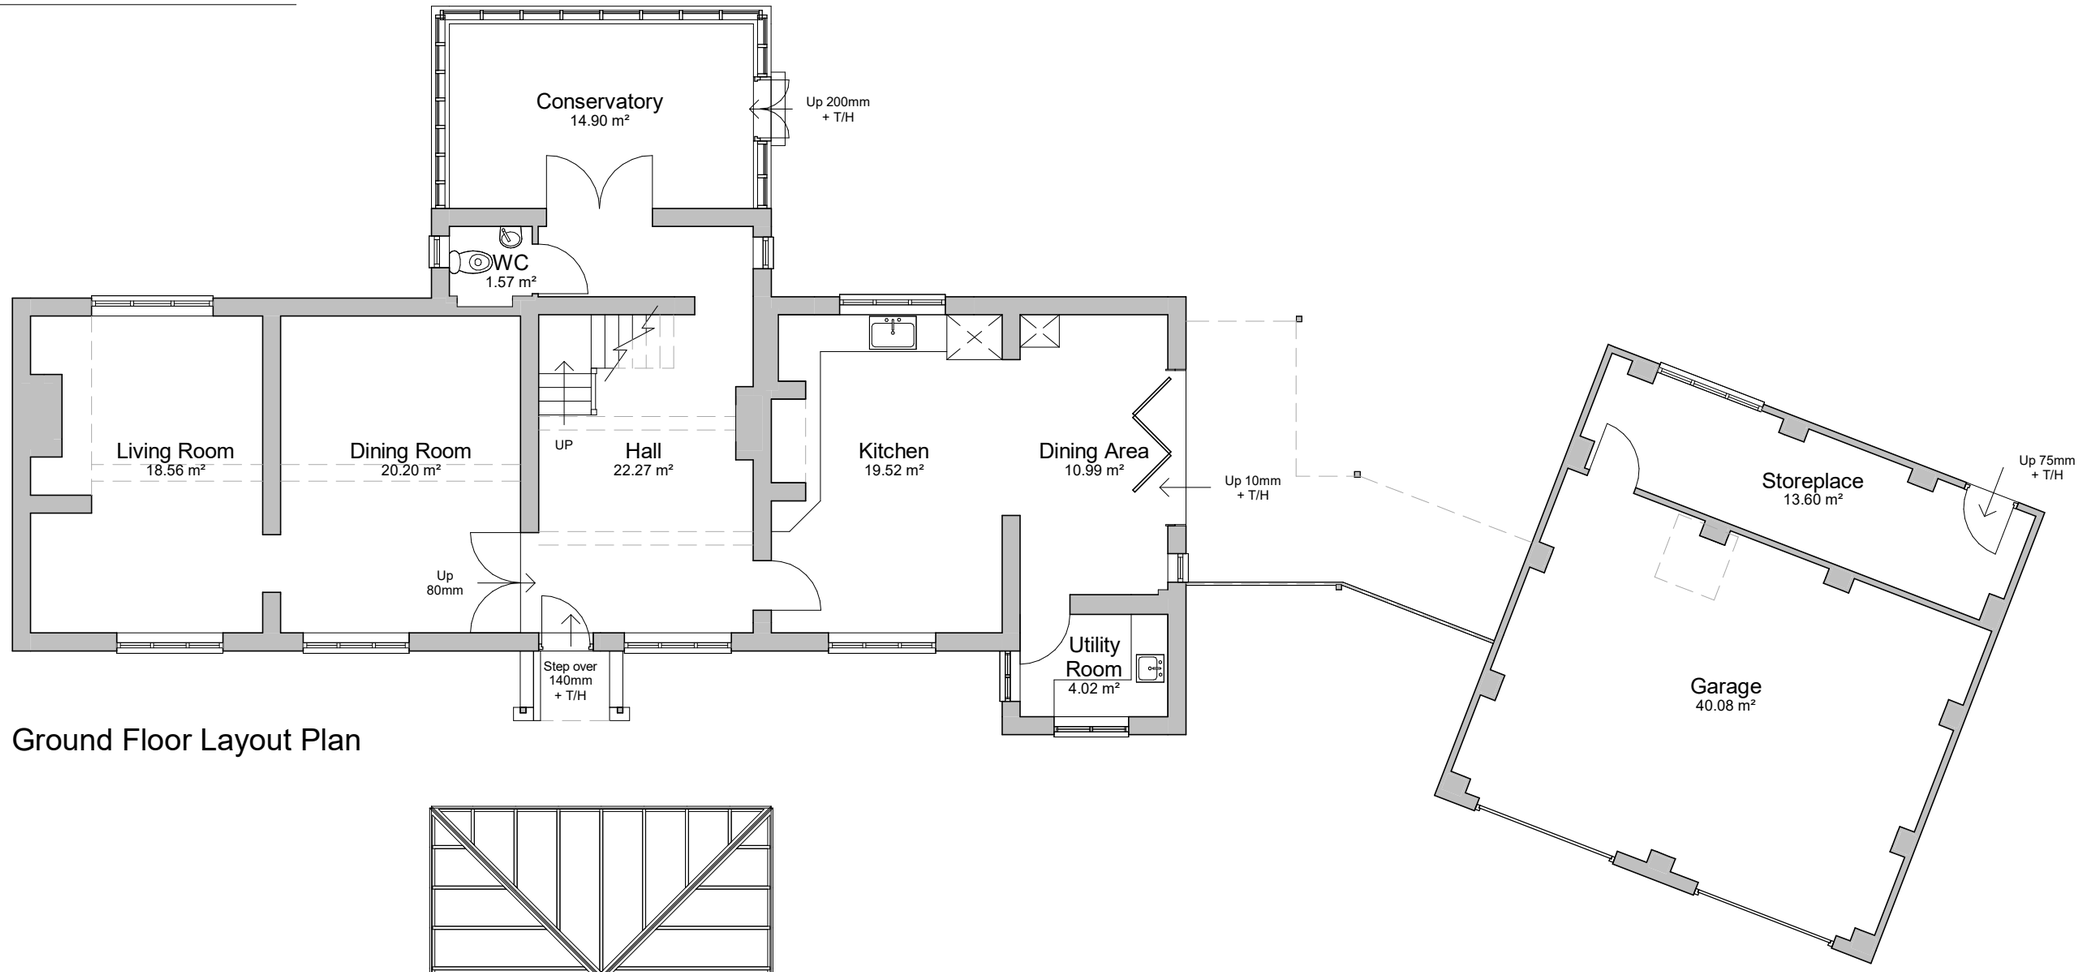

Ground Floor Layout Plan

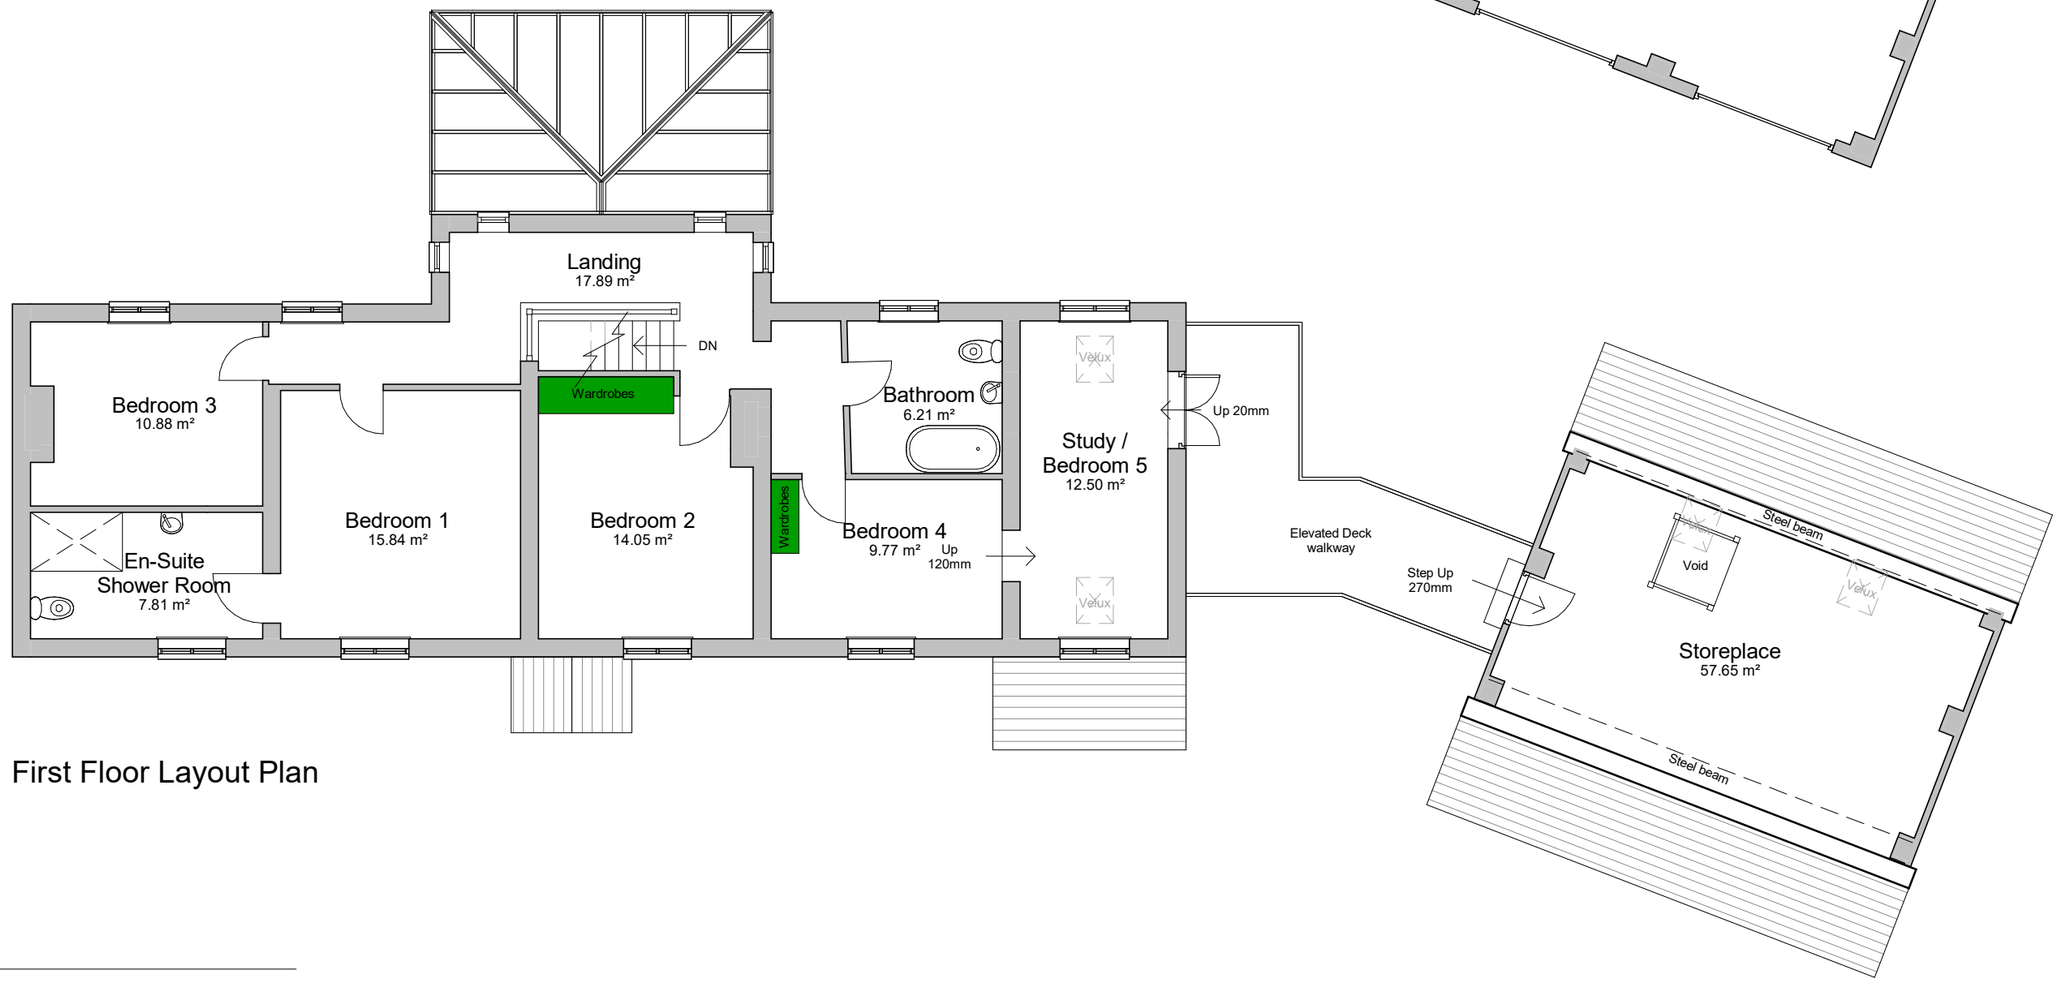

First Floor Layout Plan

steven docker
ASSOCIATES

Chartered Surveyors
Designers for Disabled Individuals

Park House, Parkway, Holmes Chapel
Cheshire, CW4 7BA
W: www.stevendocker.co.uk **T:** 01477 544499
E: info@stevendocker.co.uk **F:** 01477 544433

Client
Dr Edward Hudson

Contract
Barn Farm Cottage, 24 Wood Lane,
Horsley Woodhouse, Ilkeston

Drawing
Existing Floor Layout Plans

Drawn by	Checked by	Date
KSM	TD	May 2021
Drawing No	**Rev**	**Scale**
PS3205 - 01	*	1 : 100
		Size A3

COPYRIGHT
This Drawing, design proposal and its content are protected by copyright and can only be used under license and with the expressed authority of Steven Docker Associates.