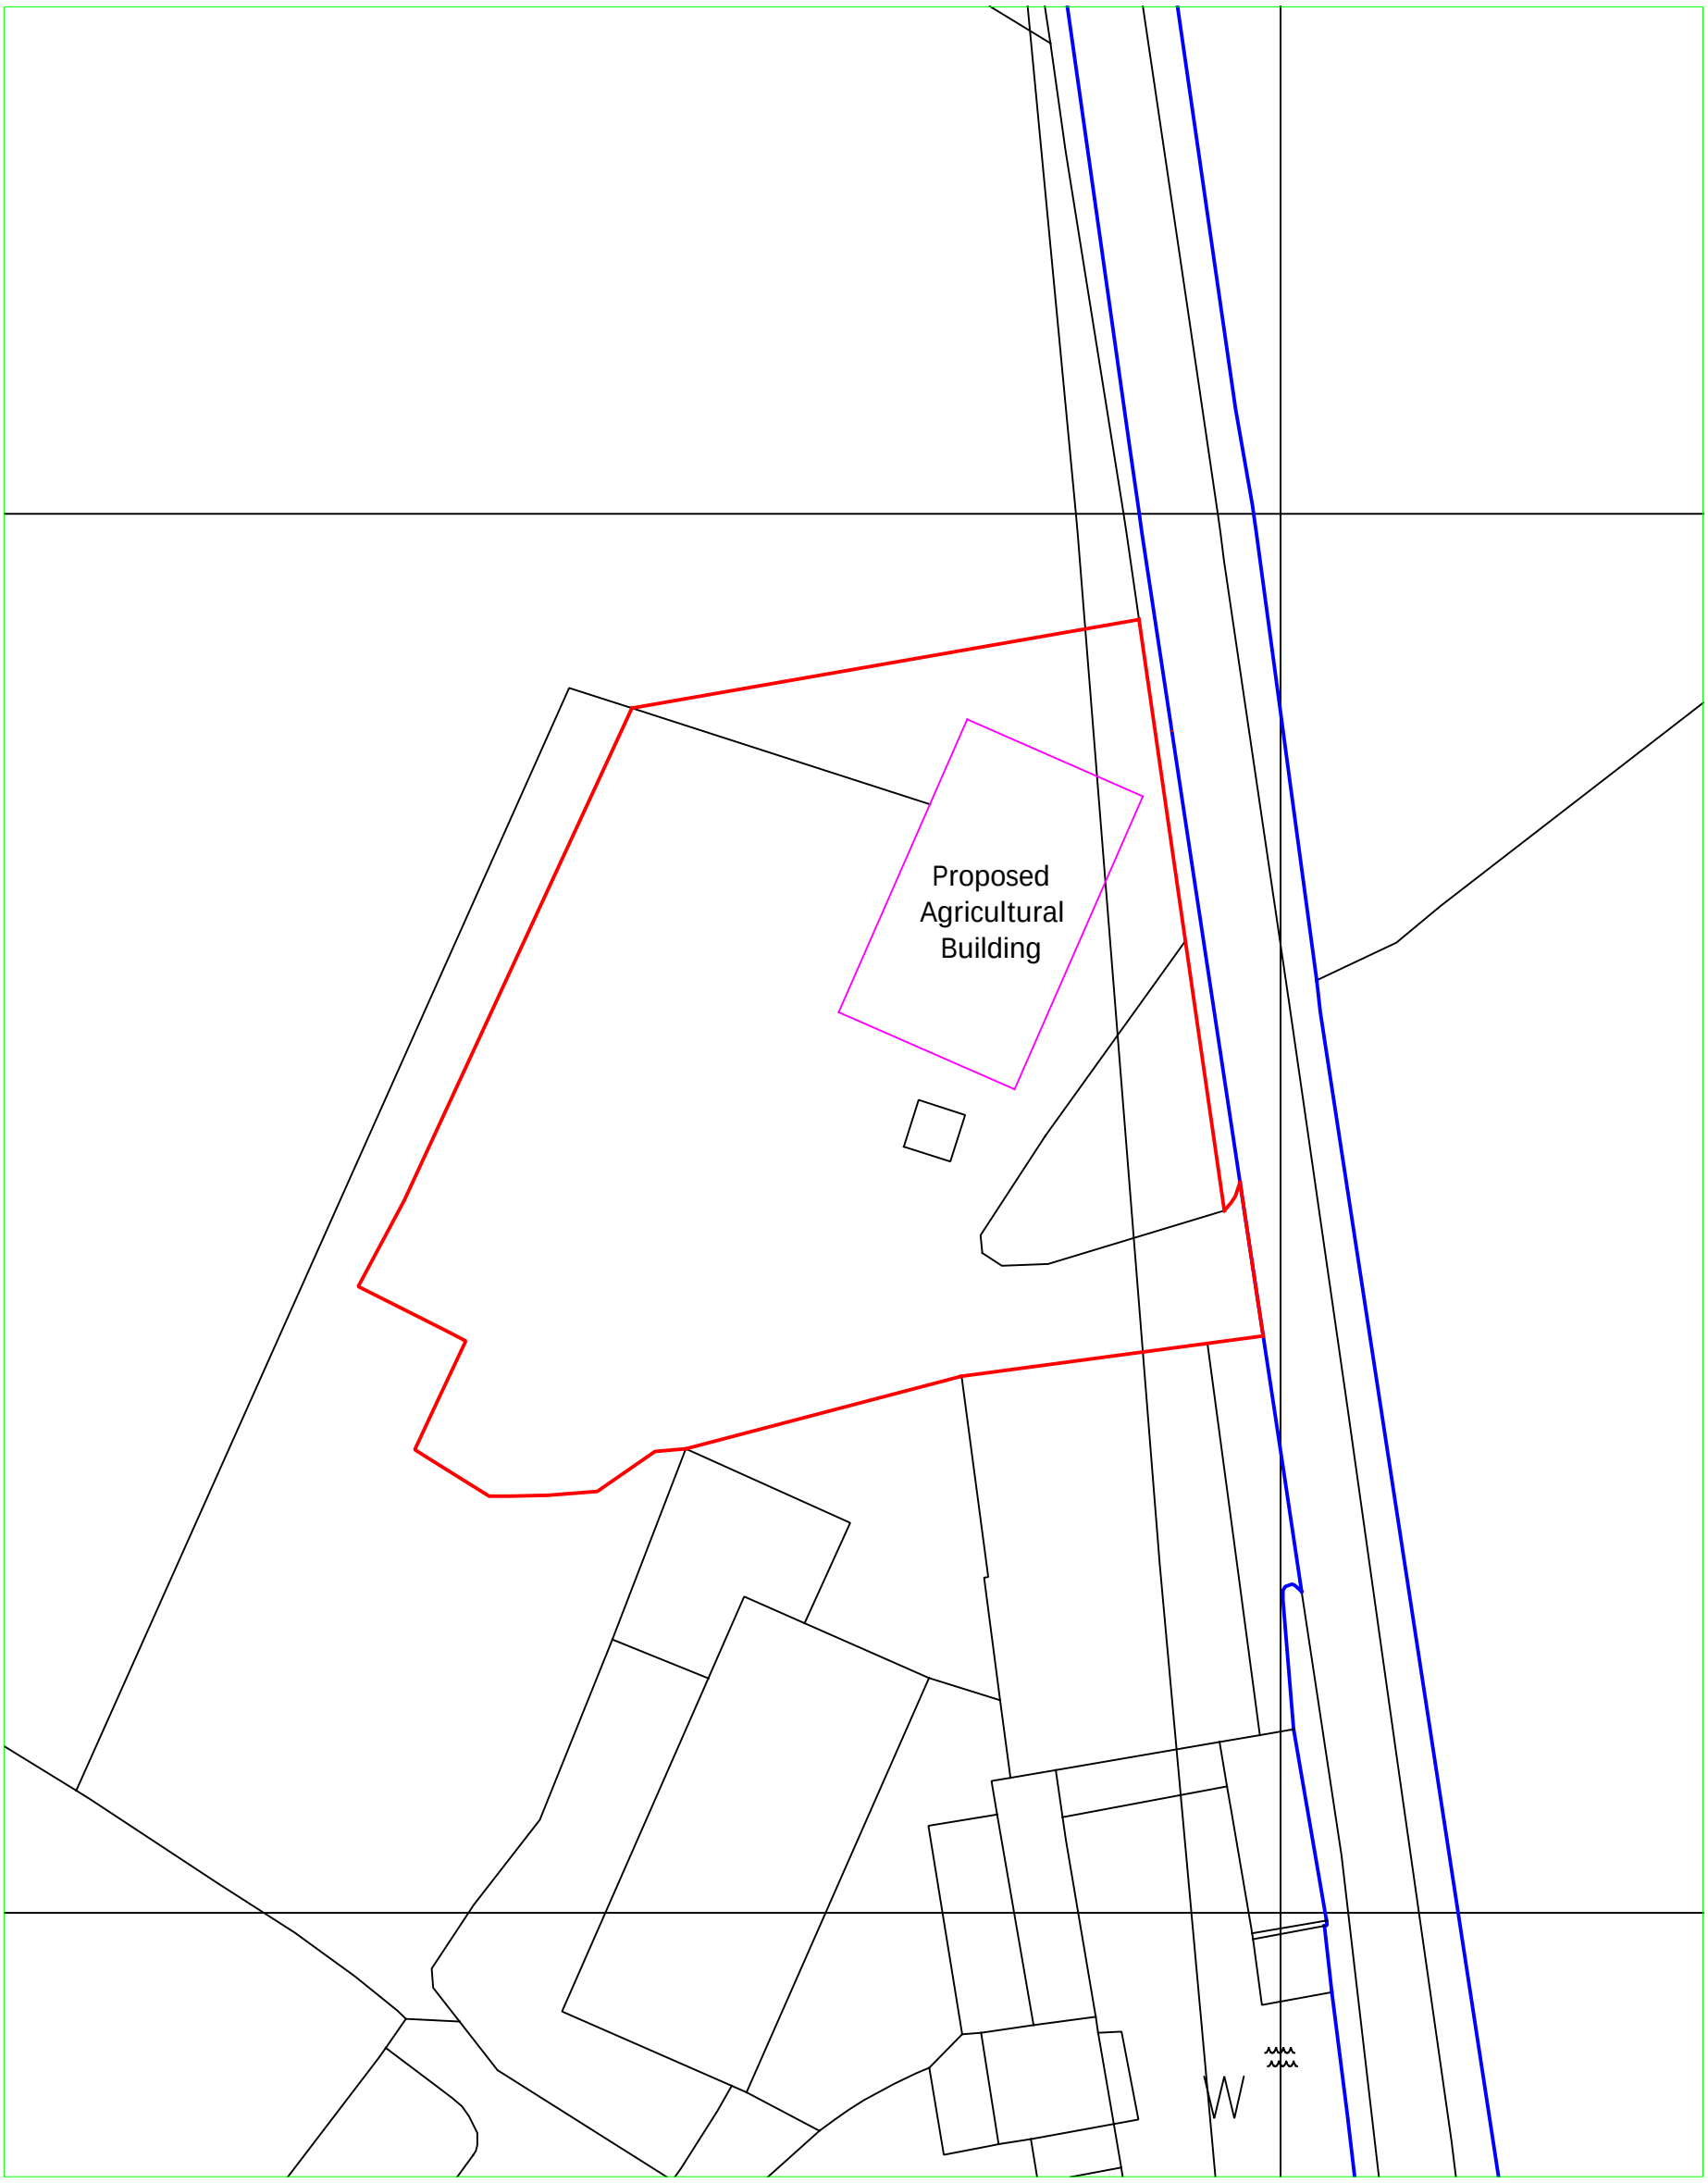

Reproduced from Ordnance Survey digital map data, 1:2500 scale, by permission of Ordnance Survey on behalf of The Controller of Her Majesty's Stationery Office.
© Crown copyright. All rights reserved. Licence Number: 100005813

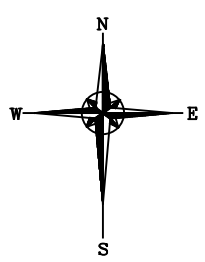

Bagshaws LLP
Vine House, Ashbourne, Derbyshire. DE6 1AE
Telephone: 01335 342201 opt:2
www.bagshaws.com

Applicant:	RTF & P Marshall & Son Lea Hill Farm High Lane, Tansley Matlock, DE4 5HY		
Proposal:	Proposed Agricultural Building		
Scales:	1:500 @ A3	Detail:	Block plan
Date:	18th May 2021	Drawing No.	14652-002