Floor Plan

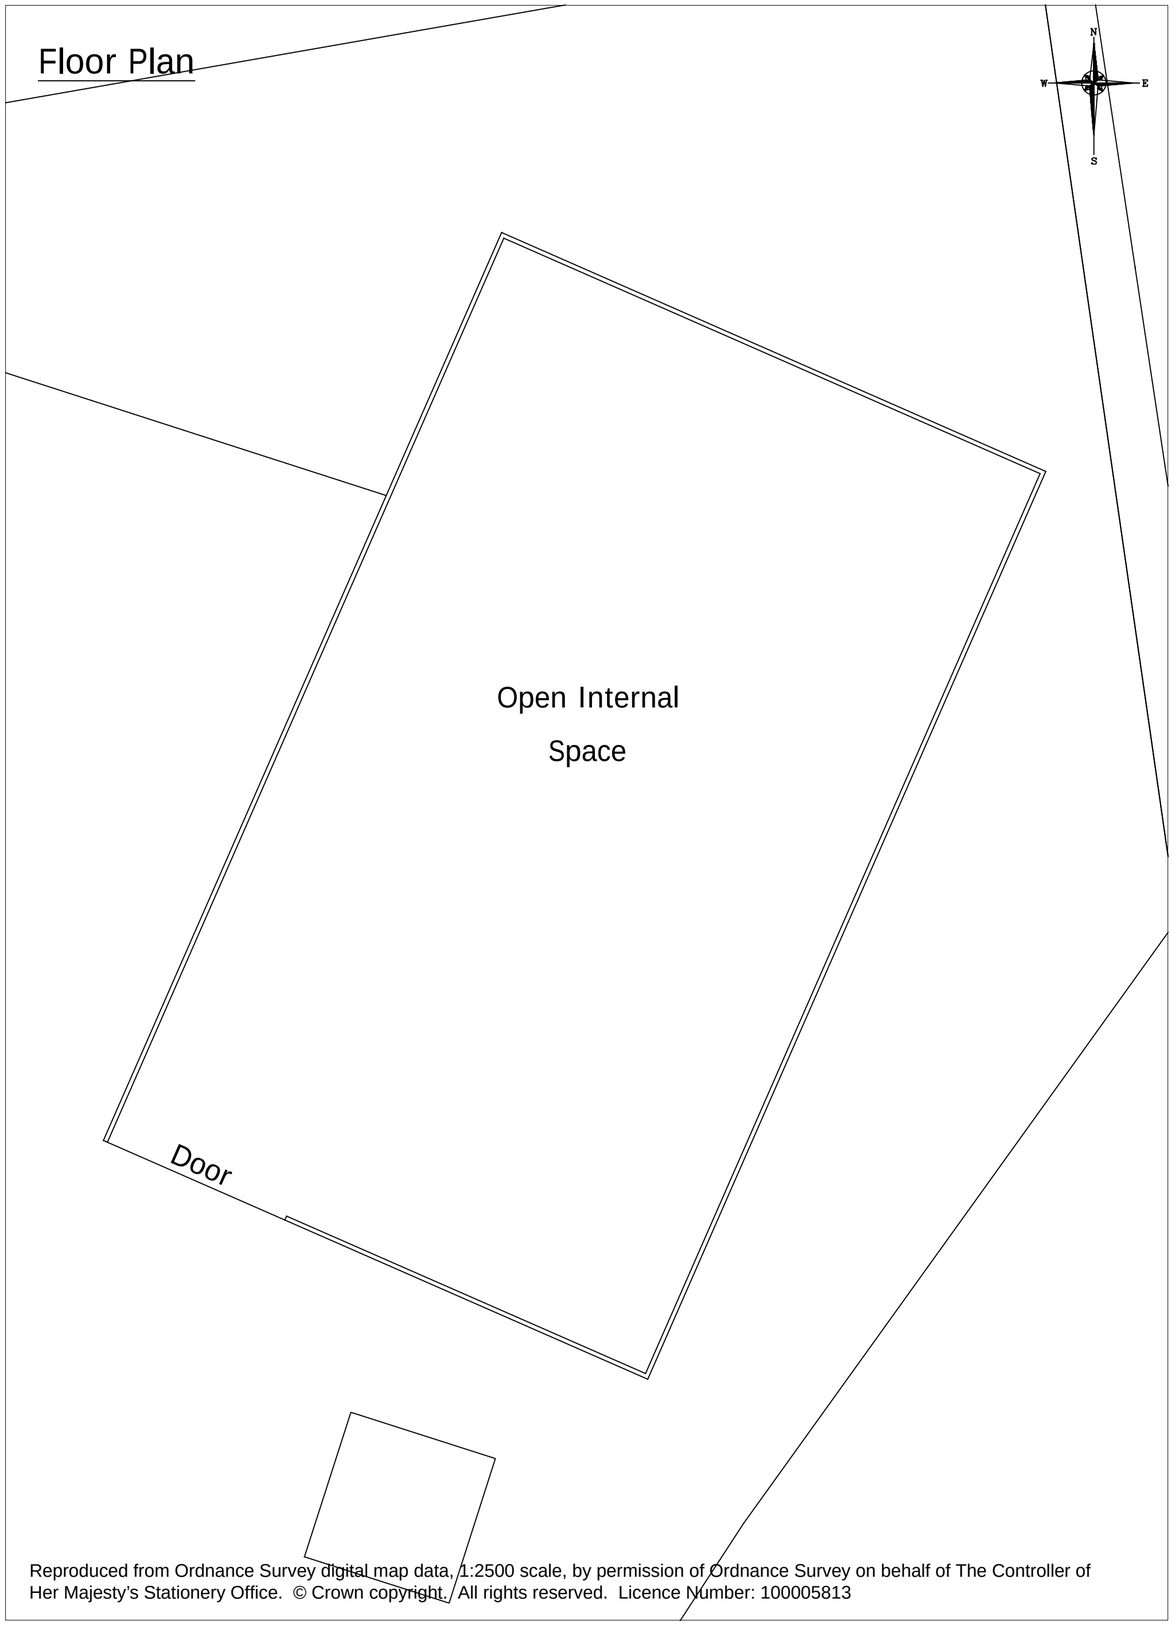

Reproduced from Ordnance Survey digital map data, 1:2500 scale, by permission of Ordnance Survey on behalf of The Controller of Her Majesty's Stationery Office. © Crown copyright. All rights reserved. Licence Number: 100005813

Roof Plan

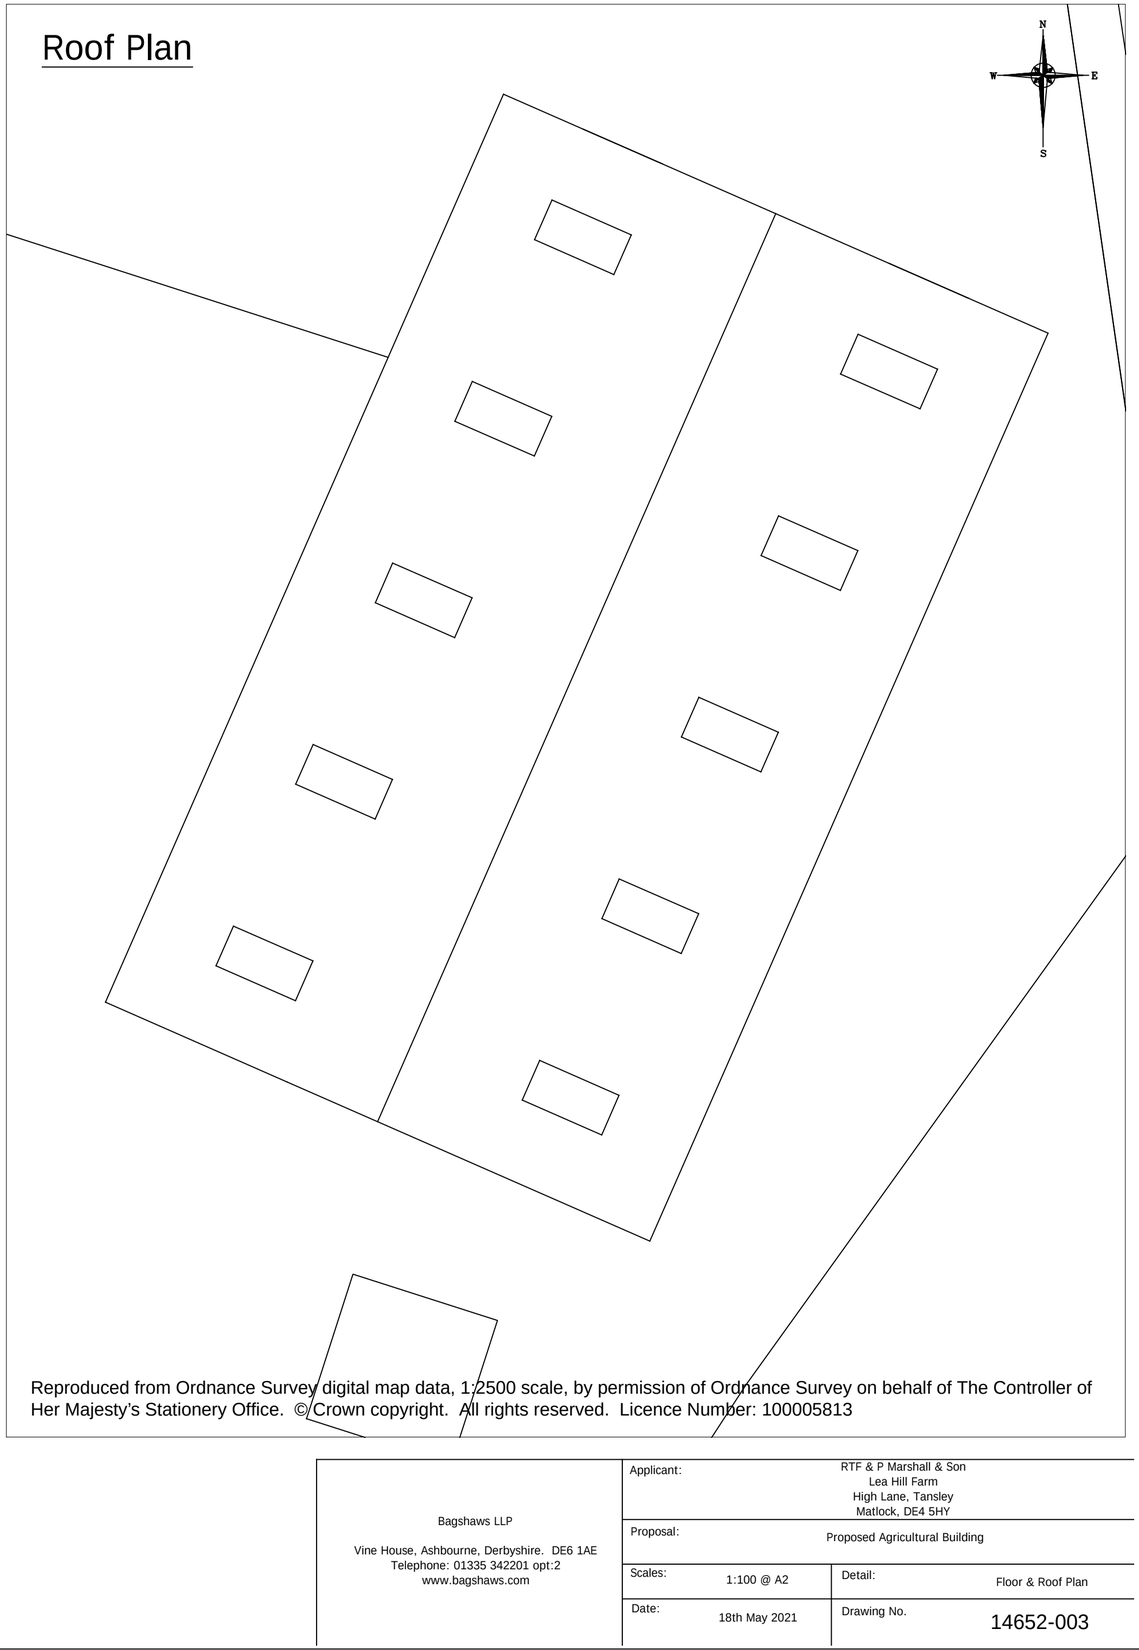

Reproduced from Ordnance Survey digital map data, 1:2500 scale, by permission of Ordnance Survey on behalf of The Controller of Her Majesty's Stationery Office. © Crown copyright. All rights reserved. Licence Number: 100005813

Bagshaws LLP

Vine House, Ashbourne, Derbyshire. DE6 1AE
Telephone: 01335 342201 opt:2
www.bagshaws.com

Applicant:	RTF & P Marshall & Son Lea Hill Farm High Lane, Tansley Matlock, DE4 5HY
Proposal:	Proposed Agricultural Building
Scales: 1:100 @ A2	Detail: Floor & Roof Plan
Date: 18th May 2021	Drawing No. 14652-003