SITE PLAN

SCALE 1:2500

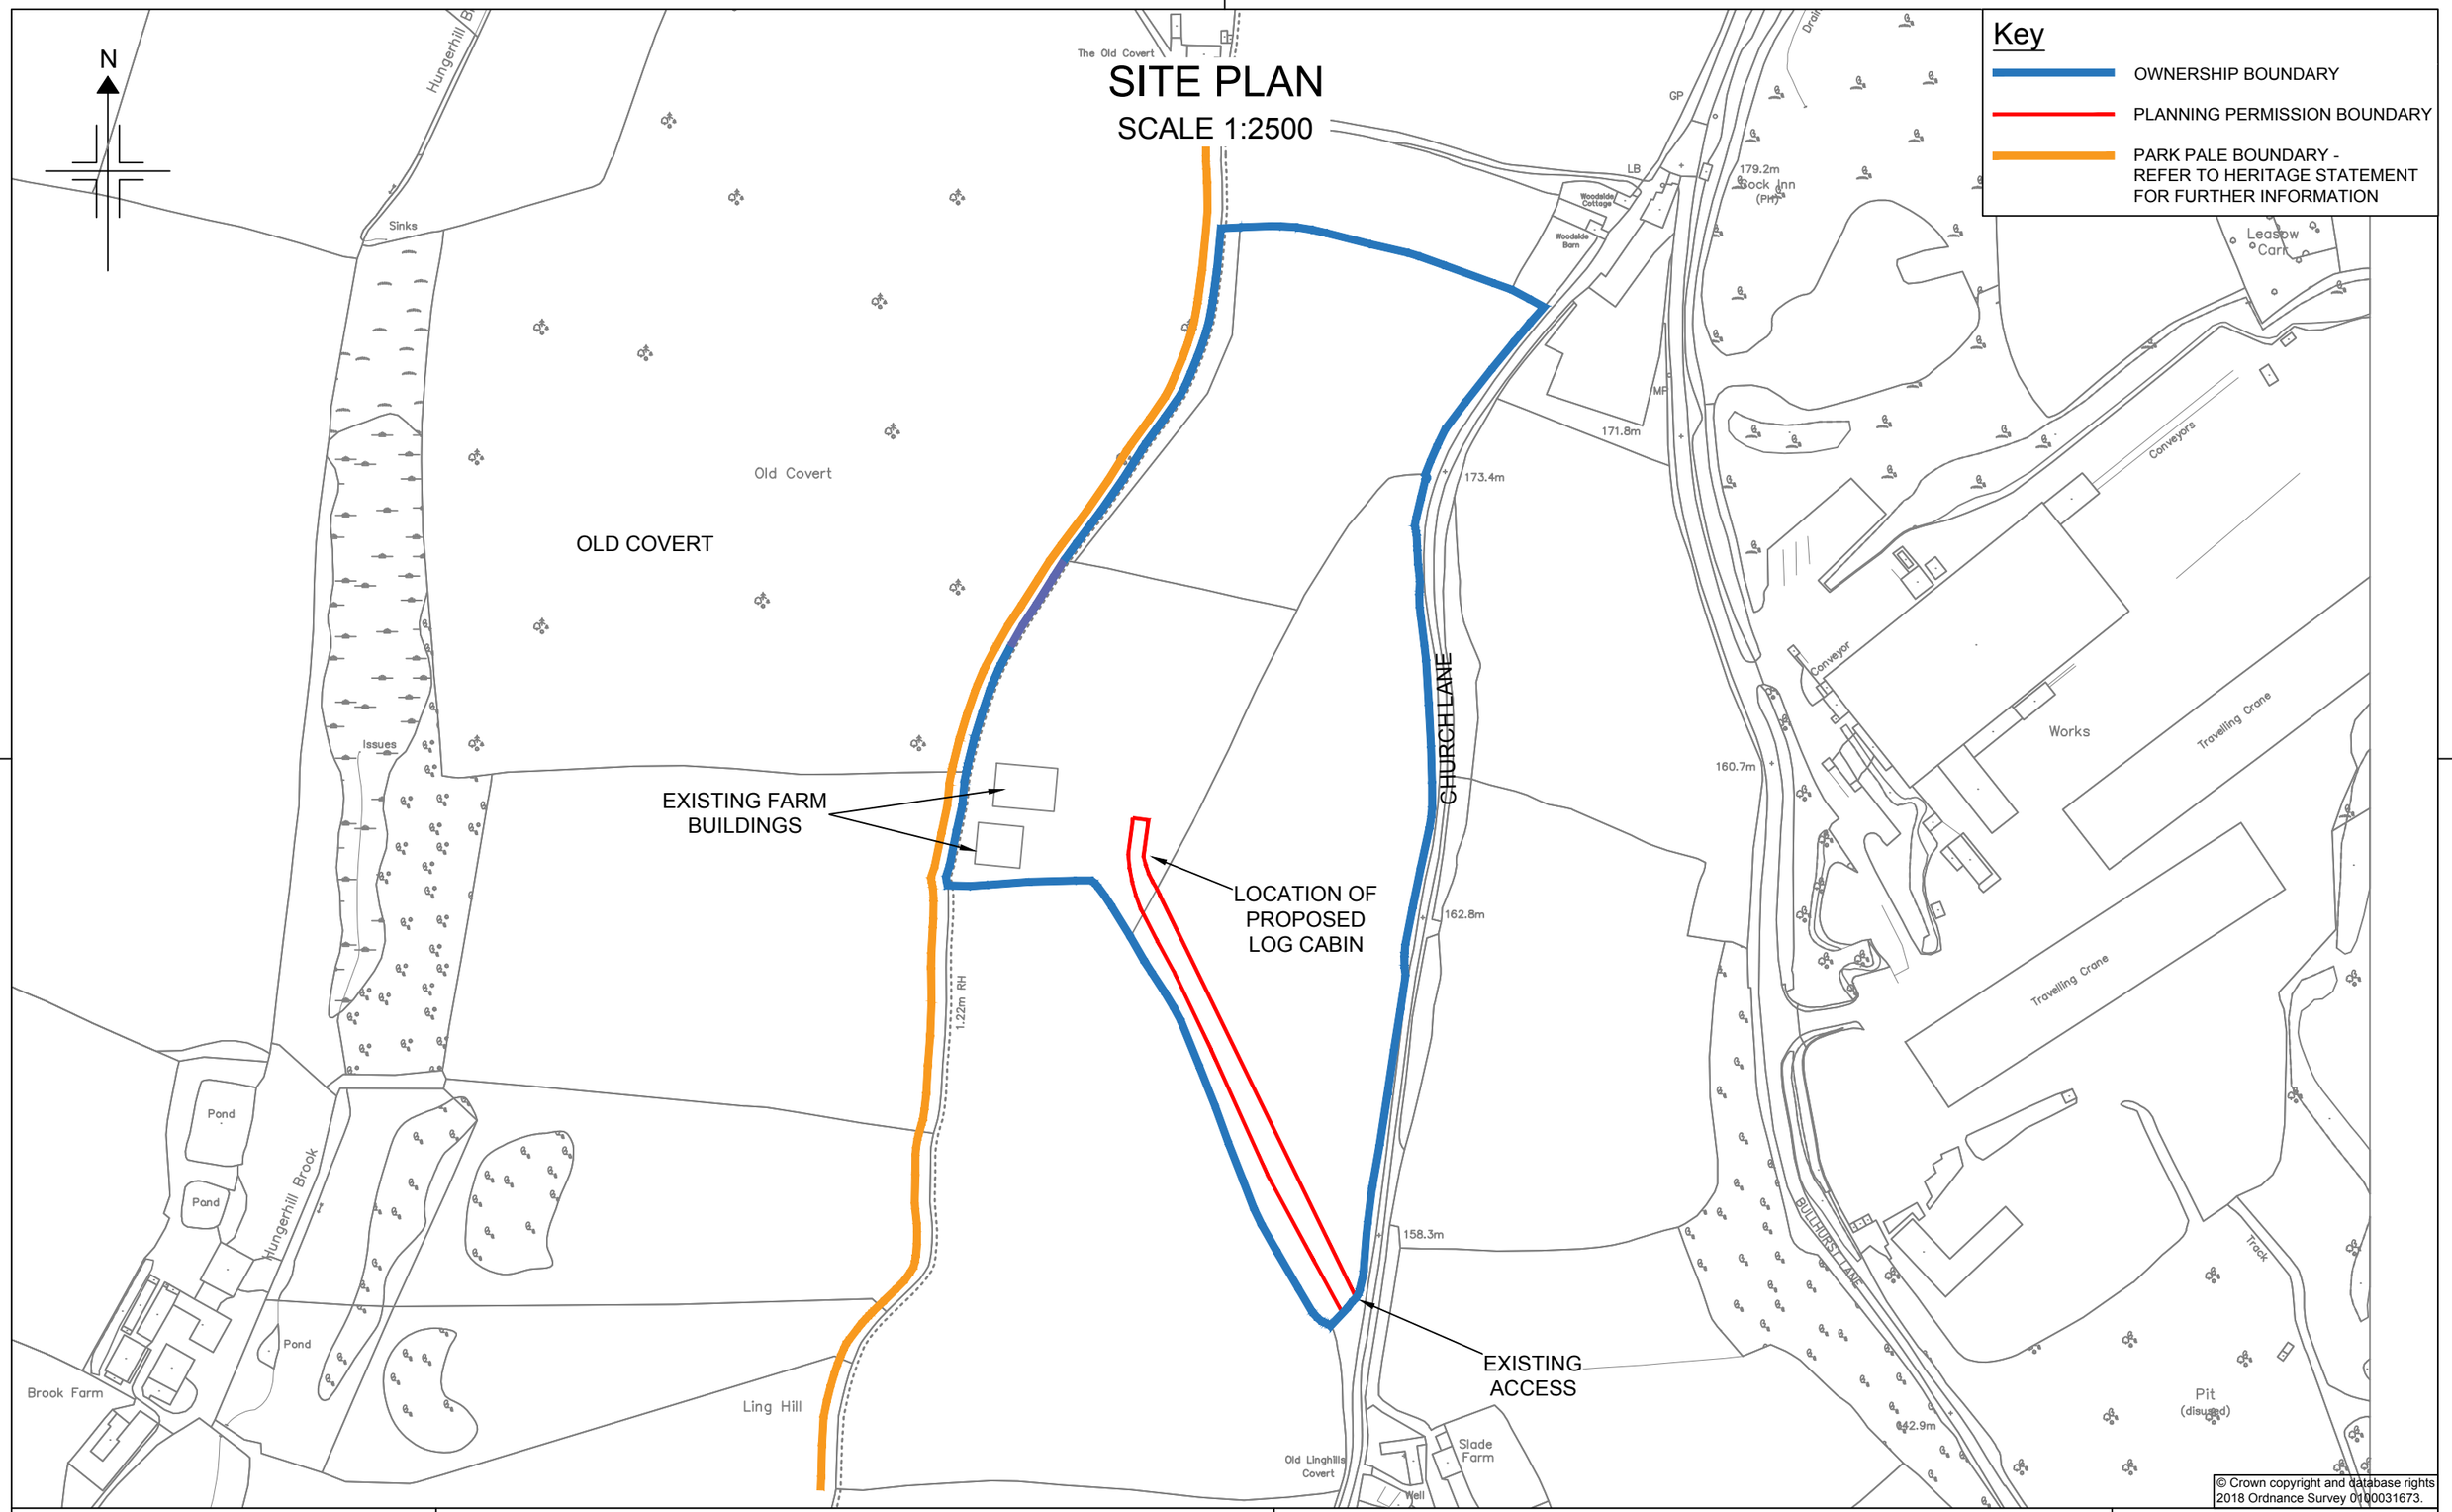

© Crown copyright and database rights 2018 Ordnance Survey 0100031673.

HEATH/LG/2018/DR-01	Drawing Title: SITE PLAN PROPOSED LOG CABIN SHEET 1 OF 5	Client: MR ANDREW HEATH WOODLANDS LODGE FARM	**R J Spendlove**
Scale at A3: 1:2500			Contact:
Drawn By: LEJ	Date: 02/04/2018		Name: Richard Spendlove
Checked By: RJS	Date: 05/04/2018		Tel: 07738 379616
			Web: www.rjspendlove.co.uk

A3_H