EAST ELEVATION

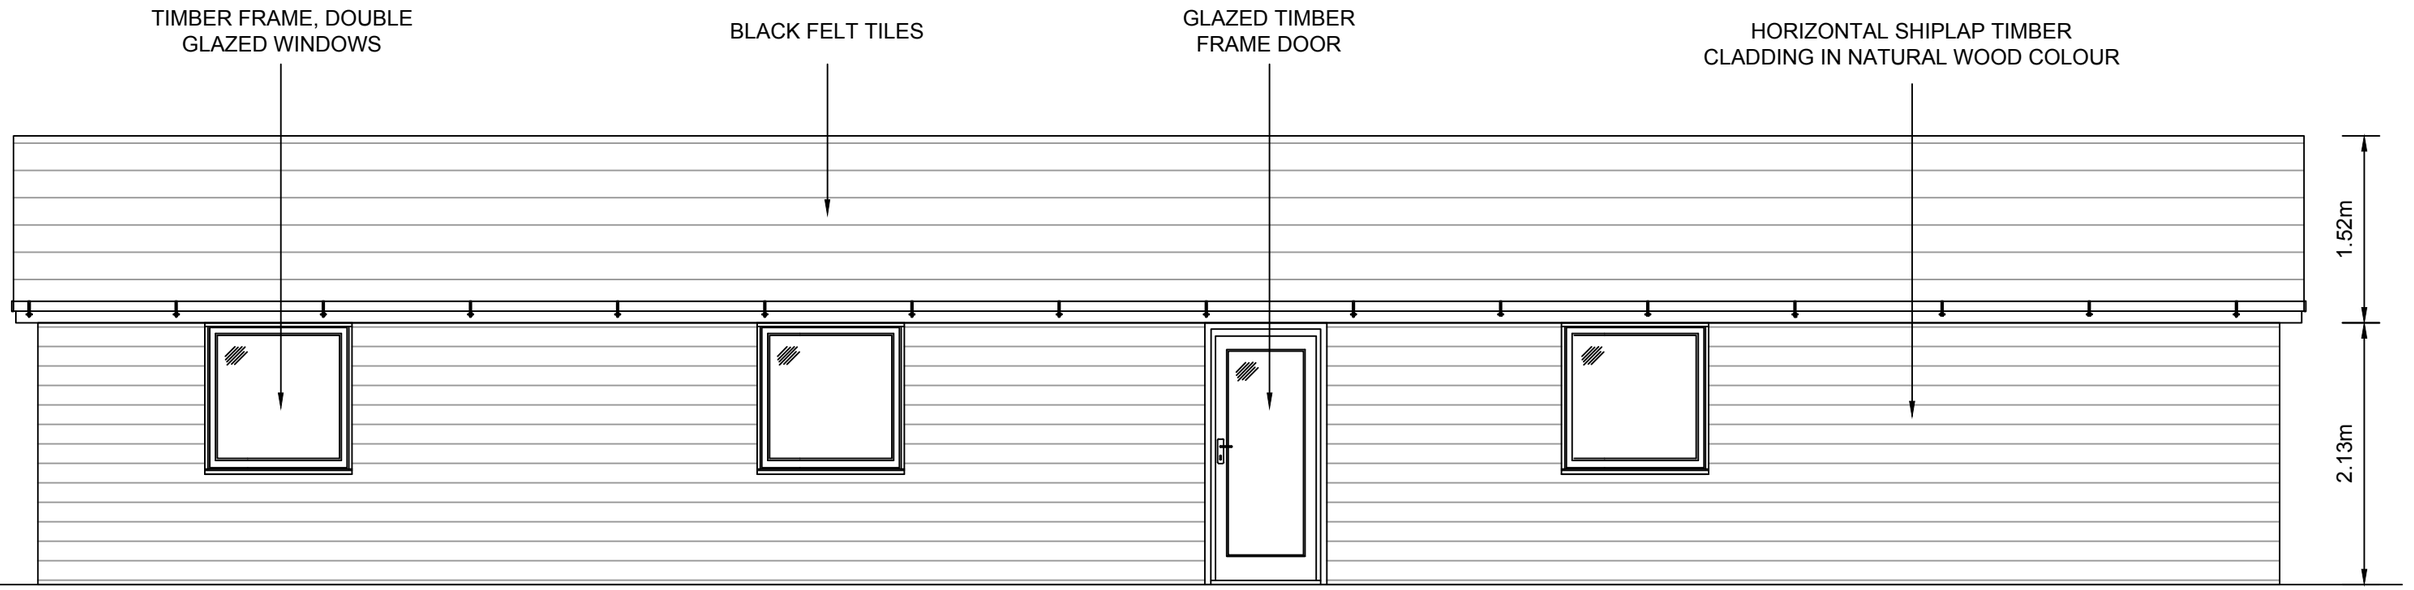

SOUTH ELEVATION

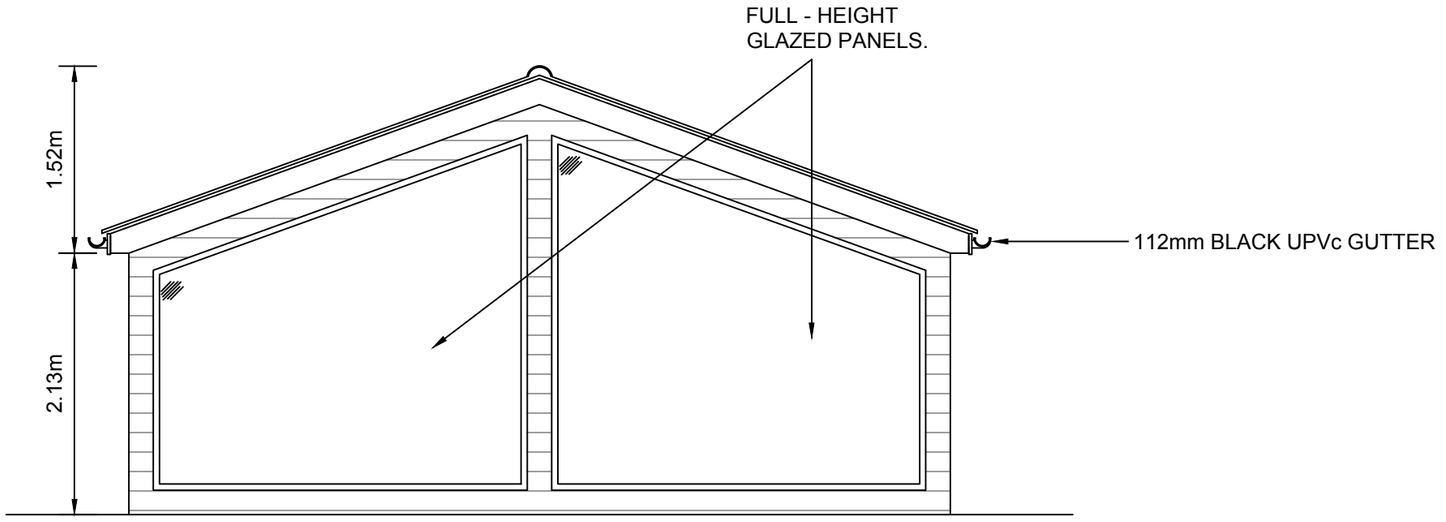

HEATH/LG/2018/DR-04	Drawing Title: ELEVATIONS PROPOSED LOG CABIN SHEET 4 OF 5	Client: MR ANDREW HEATH WOODLANDS LODGE FARM	**R J Spendlove** Contact: Name: Richard Spendlove Tel: 07738 379616 Web: www.rjspendlove.co.uk
Scale at A3: 1:50			
Drawn By: LEJ / Date: 08/04/2018			
Checked By: RJS / Date: 09/04/2018			

A3_H