WEST ELEVATION

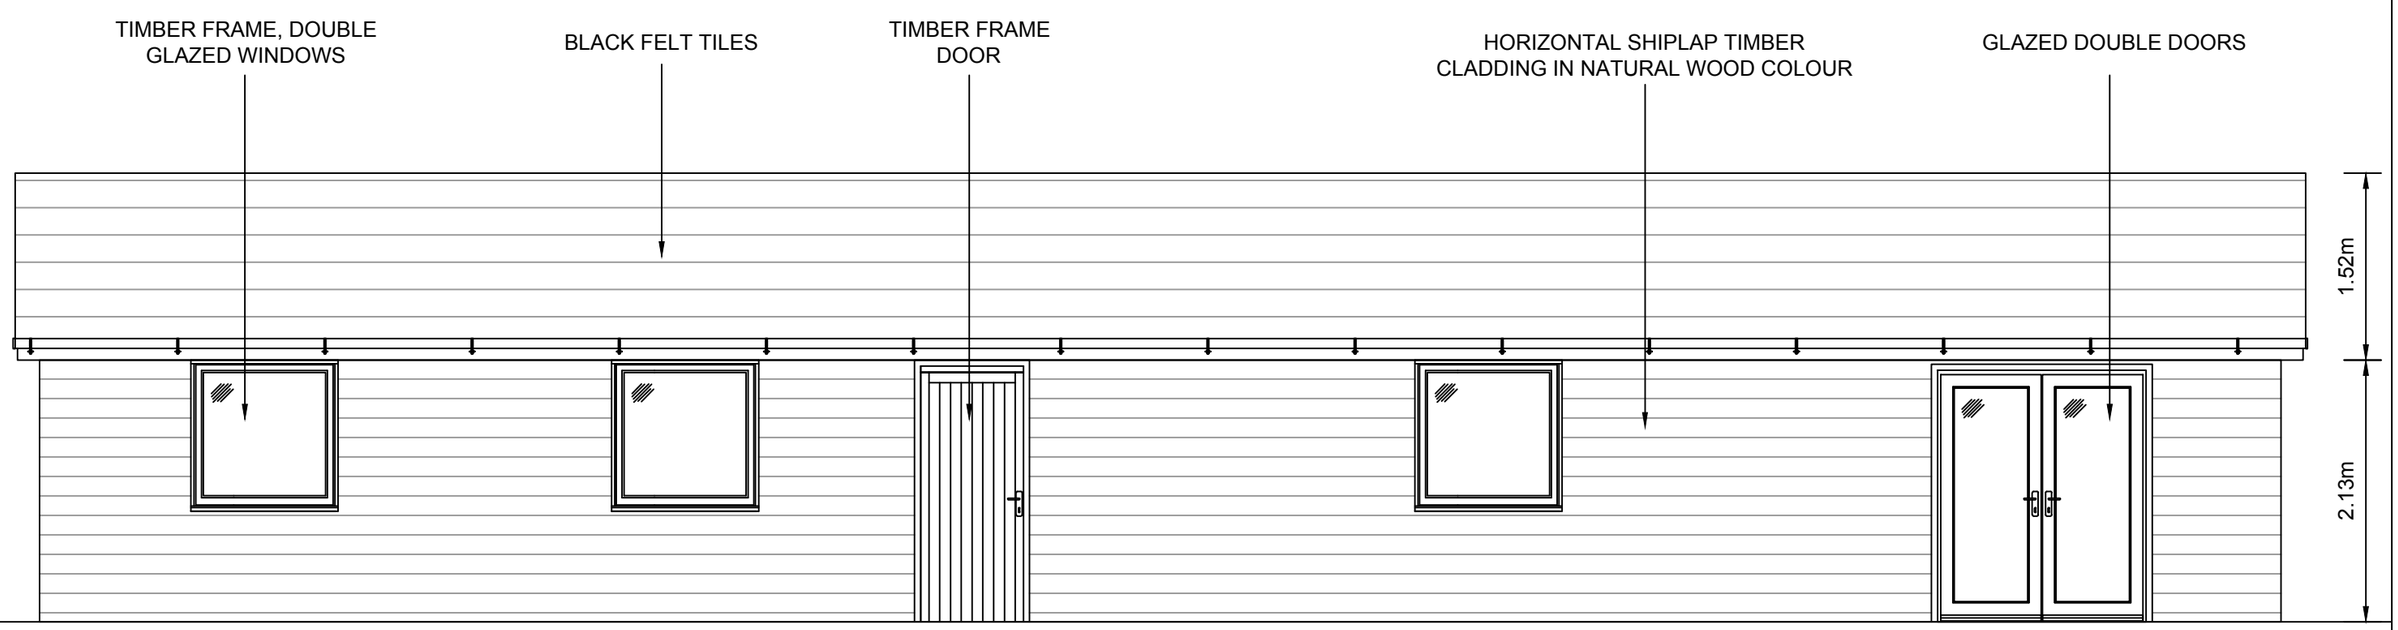

NORTH ELEVATION

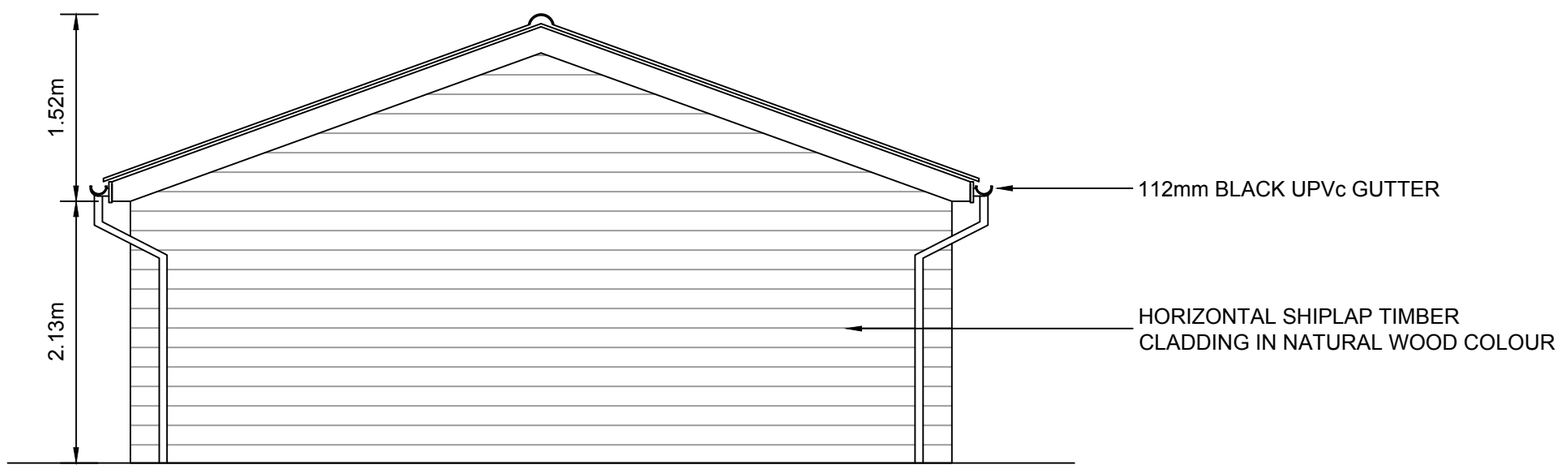

HEATH/LG/2018/DR-05	Drawing Title: ELEVATIONS PROPOSED LOG CABIN SHEET 5 OF 5	Client: MR ANDREW HEATH WOODLANDS LODGE FARM	**R J Spendlove**
Scale at A3: 1:50			Contact:
Drawn By: LEJ / Date: 08/04/0218			Name: Richard Spendlove
Checked By: RJS / Date: 09/04/2018			Tel: 07738 379616
			Web: www.rjspendlove.co.uk

A3_H