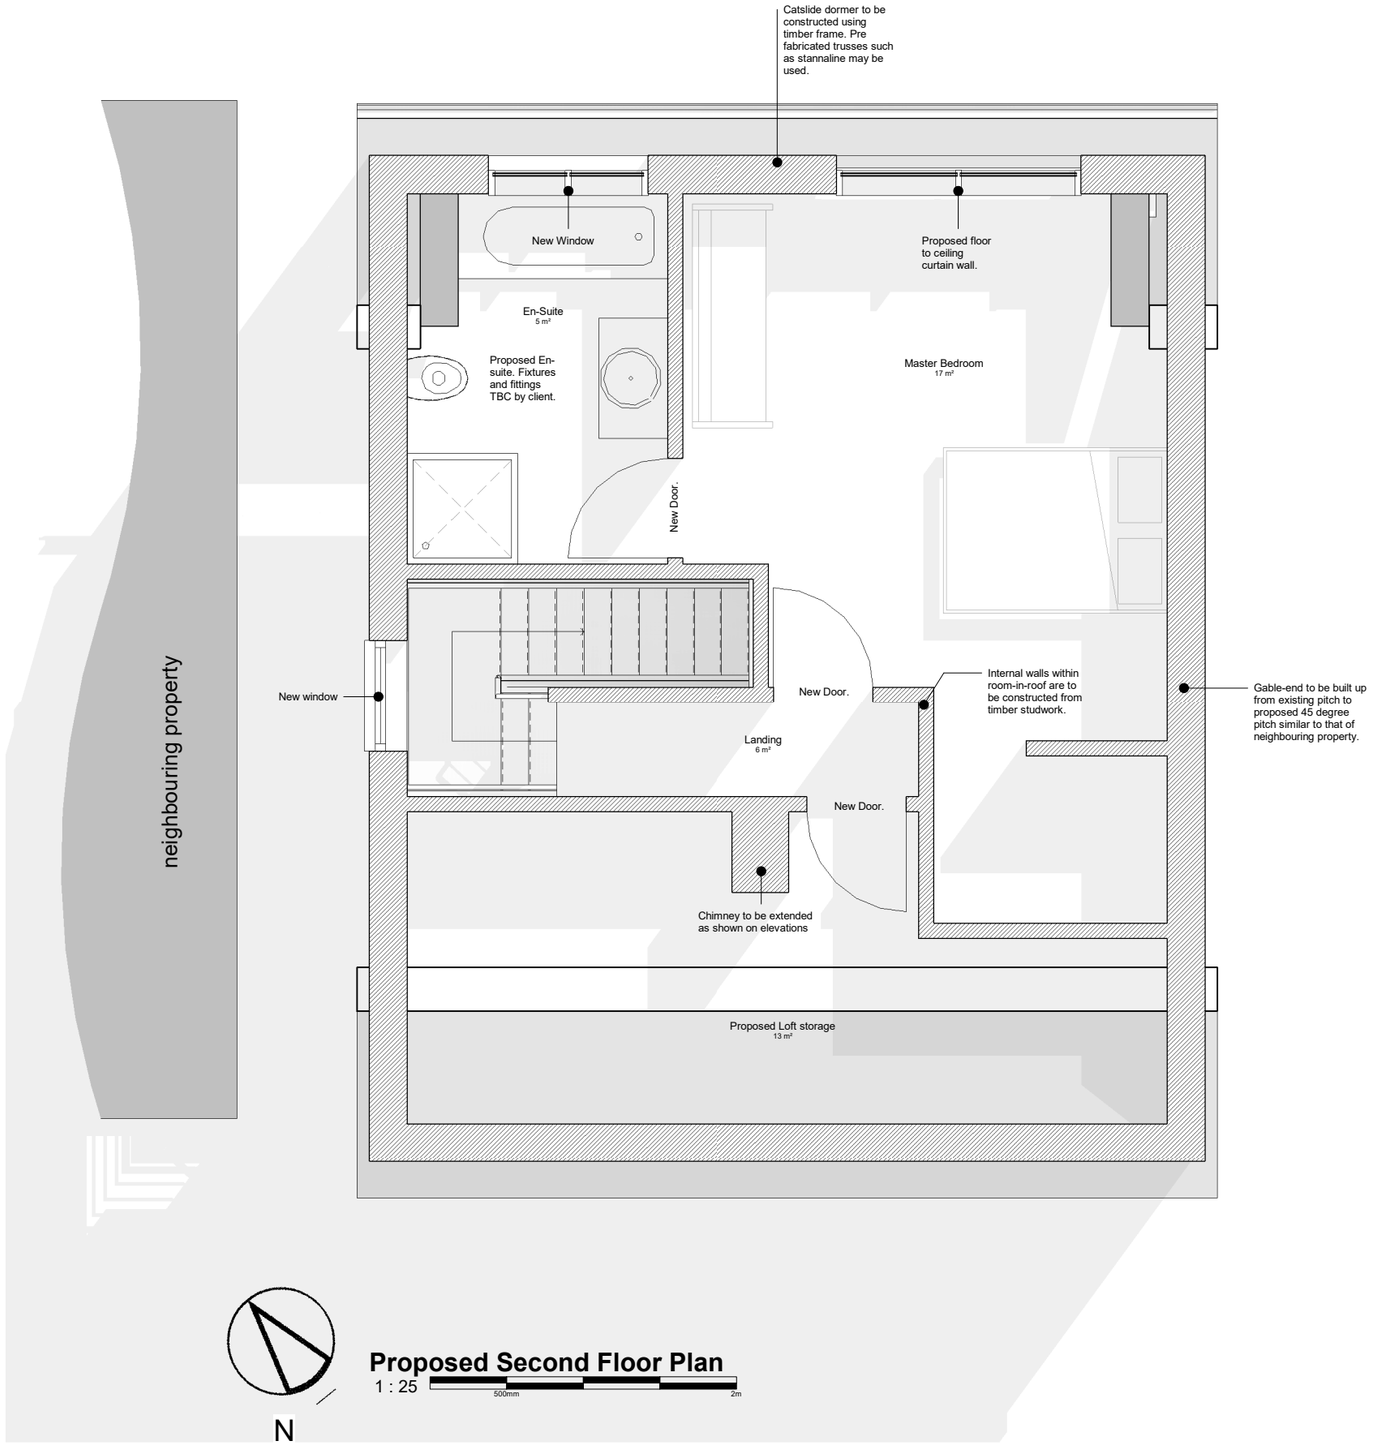

Proposed Second Floor Plan

1 : 25

500mm 2m

Notes:

All information given in the drawing are copyright of Mk 1 Architecture and may not be copied or reproduced.

The Author accepts no liability or responsibility for any errors that may arise from misuse

Only figured dimensions are to be worked from. Take site dimensions for all fabrication work and refer all discrepancies for clarification or instruction before works are carried out.

DO NOT SCALE OF THIS DRAWING

Rev	Description	Date

Mk 1 Architecture
1 Moorside Lane
Holbrook
DE56 0TW
Tel: 07946576793

PROJECT
Extensions and alterations to 22 Belper Lane DE56 2UG

TITLE
Proposed Second Floor Plan

CLIENT
Mr and Mrs Gurney

DRAWN BY	CHECKED BY	DATE
JSM	SJB	02/12/21

SCALE (@ A1)	PROJECT NUMBER
1 : 25	NTU-JSM-004

DRAWING NUMBER	REV
A107	

03/05/2021 20:00:41