RIBA
Chartered Practice

David McPhee Chartered Architect
1 Rutland Drive Mickleover Derby DE3 9FW Tel- 01332 988279 E mail- dave@davidmcpheearchitect.co.uk

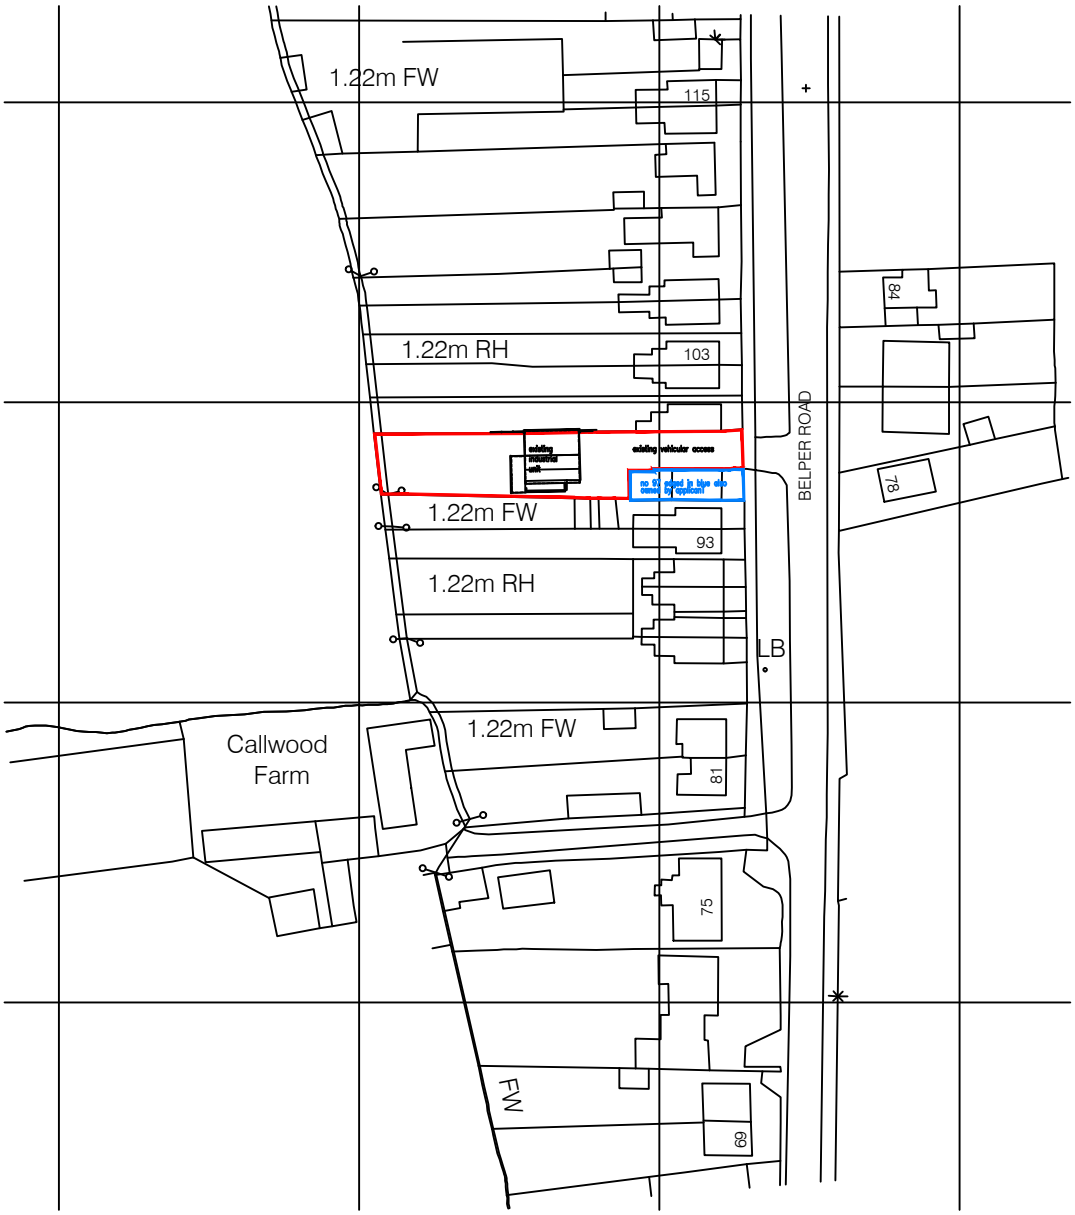

Ordnance Survey (c) Crown Copyright 2011. All rights reserved. Licence number 100020449

NORTH

0 20 100metres

Location Plan as Existing – Scale 1:1250

Area of site edged RED is 572M2 approx.

AMENDENTS
A red line corrected to omit publicly owned frontage land DM 26/07/16
B blue line added DM 27/09/16
C Streetname added DM 09/12/2020
D existing building plan added DM 09/12/2020

PROJECT NAME New Dwelling to Replace Industrial Unit Land North of 97 Belper Road, Bargate			JOB NO. DMA16–019
DRAWING TITLE Survey Location Plan as Existing			DWG NO. EX 81 02
SCALE 1:1250	DRAWN BY D. McPhee RIBA	DATE 14/07/16	REV. D

This drawing is copyright
Contractor must check all dimensions on site, working only from grid & figure dimensions.
Any discrepancies are to be reported to the designer before work commences.