RIBA
Chartered Practice

David McPhee Chartered Architect
1 Rutland Drive Mickleover Derby DE3 9FW Tel- 01332 988279 E mail- dave@davidmcpheearchitect.co.uk

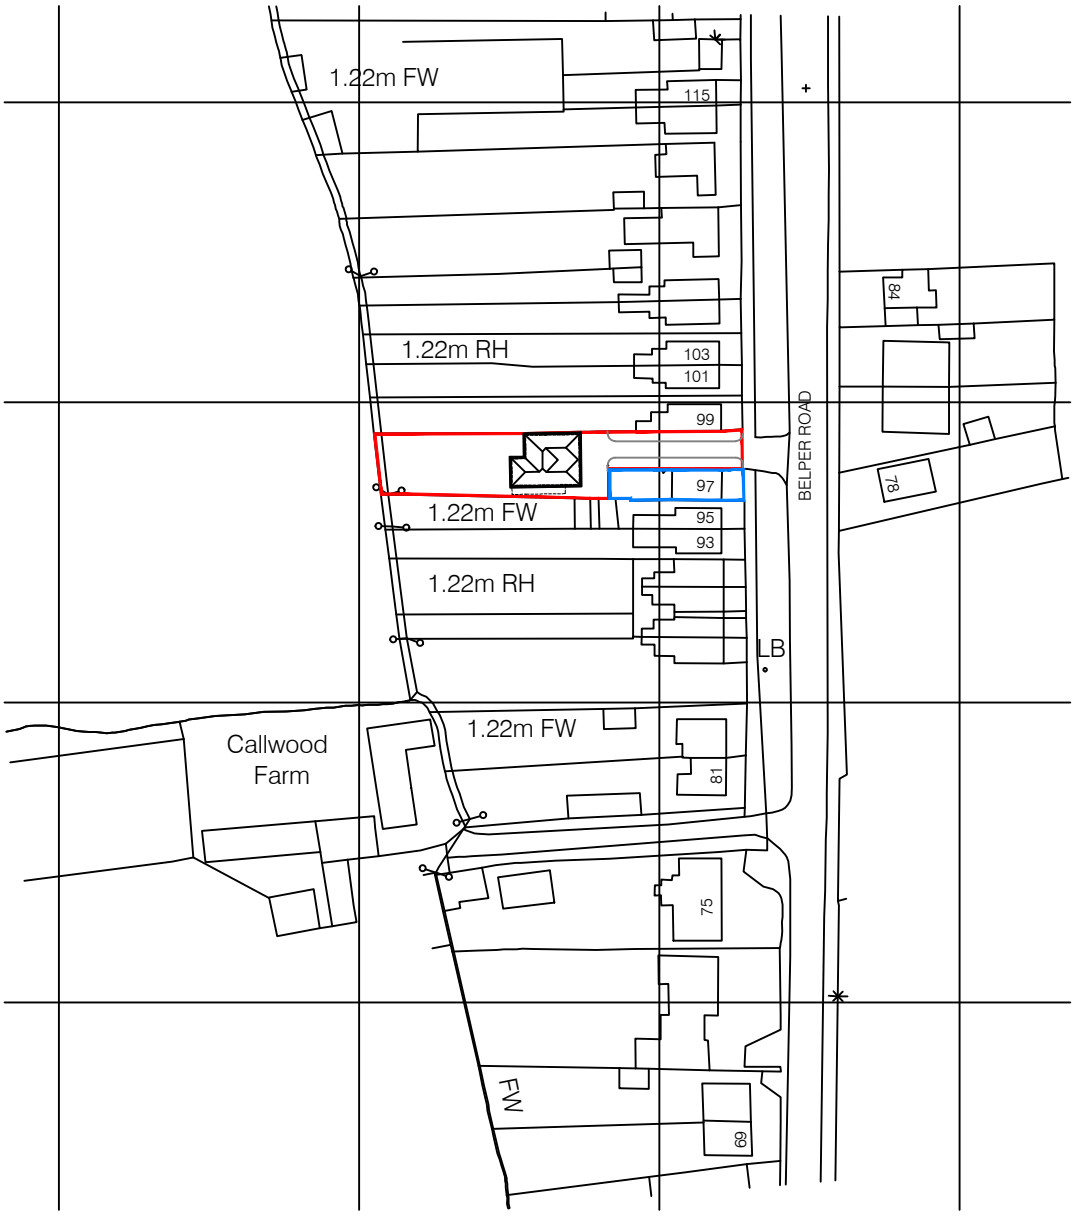


Ordnance Survey (c) Crown Copyright 2011. All rights reserved. Licence number 100020449

NORTH

0 20 100metres

# Location Plan as Proposed – Scale 1:1250

Area of application site edged RED is 554M2 approx.

AMENDENTS

| | | | |
|---|---|---|---|
| PROJECT NAME<br>New Dwelling<br>Land North of 97 Belper Road, Bargate | | | JOB NO.<br>DMA16–019 |
| DRAWING TITLE<br>Outline Scheme 03<br>Location Plan as Proposed | | | DWG NO.<br>SK 81 202 |
| SCALE<br>1:1250 | DRAWN BY<br>D. McPhee RIBA | DATE<br>18/05/21 | REV. |

This drawing is copyright
Contractor must check all dimensions on site, working only from grid & figure dimensions.
Any discrepancies are to be reported to the designer before work commences.