
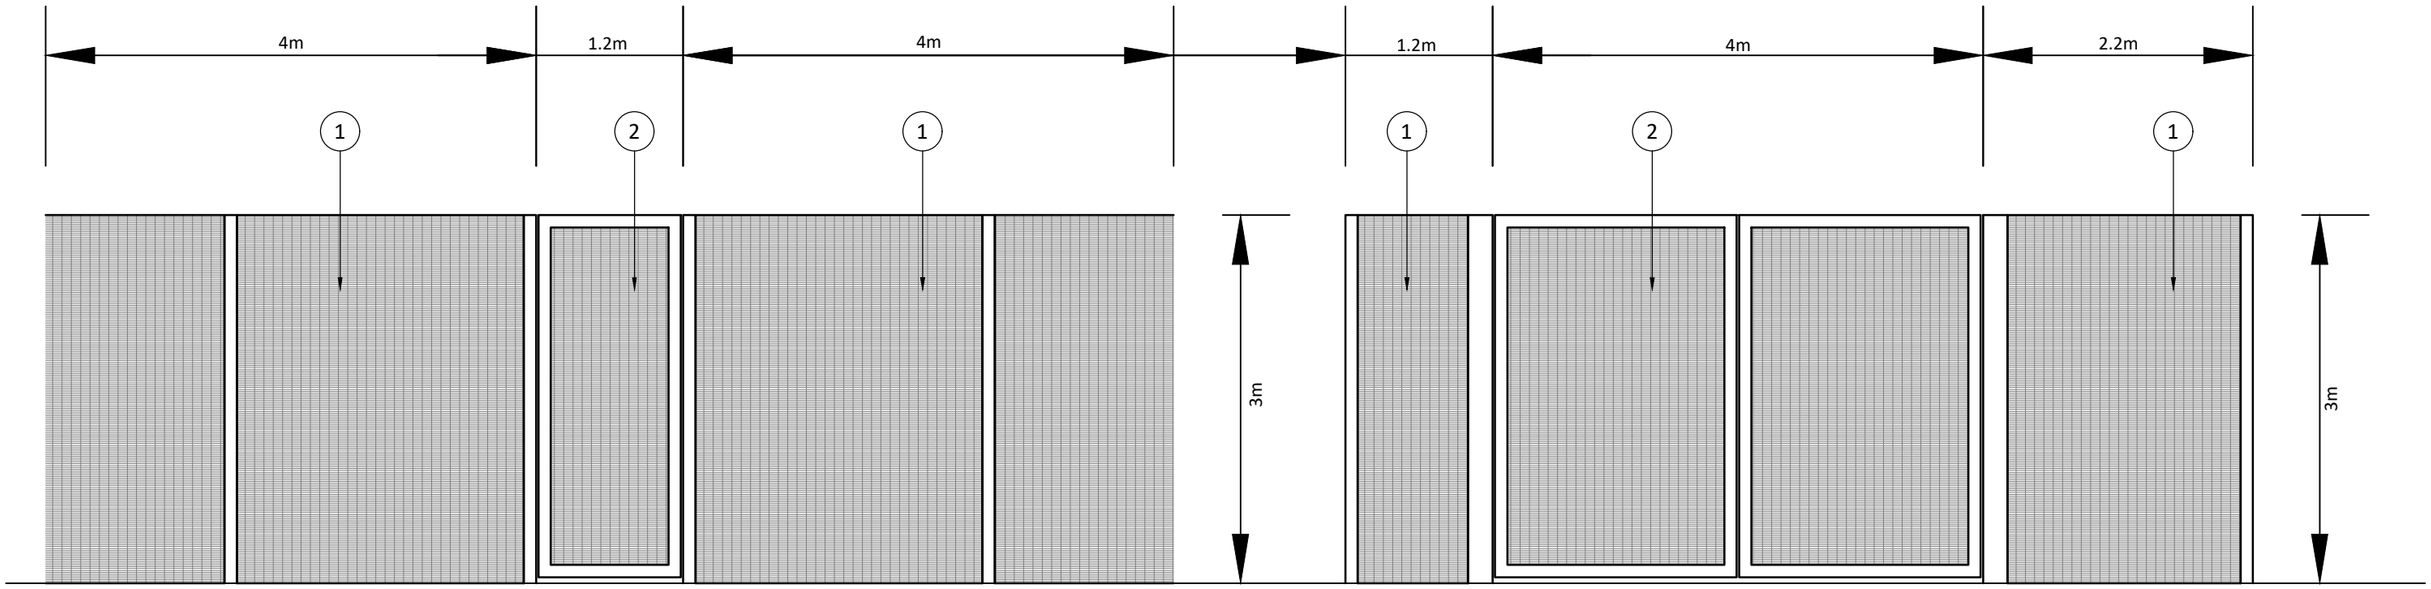


ELEVATIONS OF EXTERNAL COMPOUND FENCING AND GATES

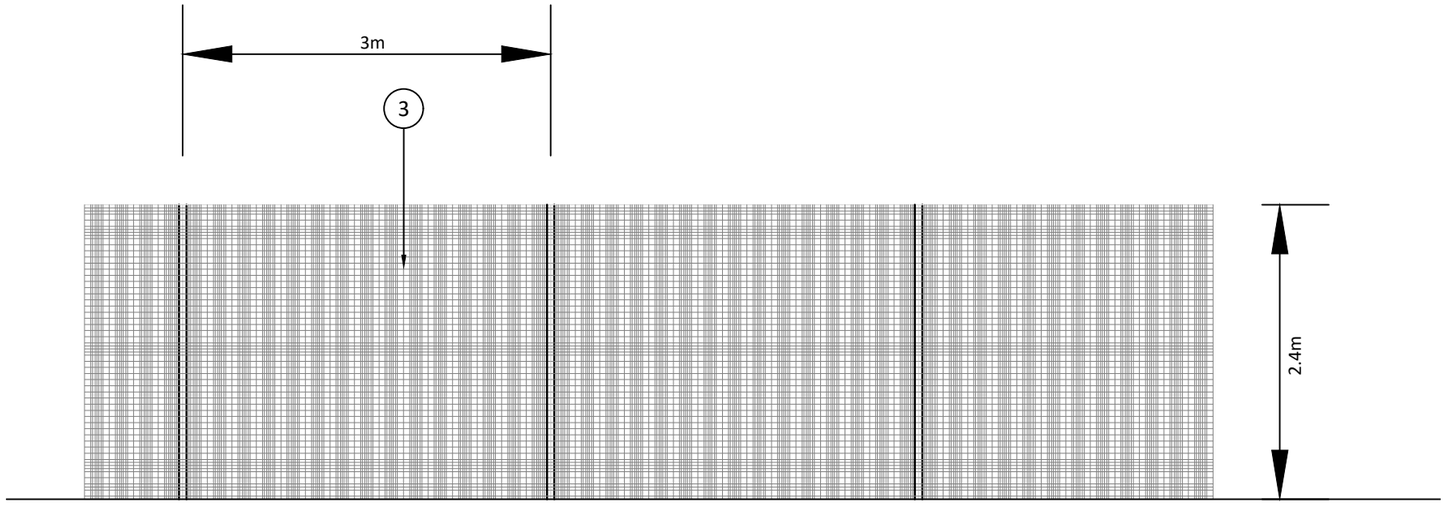

ELEVATION OF PERIMETER FENCING

KEY:

1. BETAFENCE SECURIFOR 358 PALADIN SECURITY FENCE AND POSTS.
   3000mm HIGH TO PERIMETER OF EXTERNAL COMPOUND.
   COLOUR: HOLLYBUSH GREEN - BS 14 C 39.

2. BETAFENCE GATES WITH SECURIFOR 358.
   3000mm HIGH GATES TO EXTERNAL COMPOUND.
   GATES COLOUR: YELLOW - RAL 1033.
   GATES POSTS COLOUR: HOLLYBUSH GREEN - BS 14 C 39.

3. BETAFENCE PALADIN SECURITY FENCE AND POSTS.
   2400mm HIGH TO PERIMETER OF STORAGE YARD.
   COLOUR: HOLLYBUSH GREEN - BS 14 C 39.

0 1 2 3 4 5m

Scale 1:50 at A3

Rev A Revised to suit planning comments Drawn RS Checked RS 26.05.2021

Northampton T: 01604 781811
Manchester T:0161 6822927
Milton Keynes T: 01908 889433

E: mail@jppuk.net
W: jppuk.net

- Infrastructure Design
- Structural Engineering
- Planning Services
- Geotechnical & Environmental
- Surveying
- Professional Advice

Drawn By:	RS
Chkd By:	WRA
Scale @A3:	1:50
Date:	22.02.2021
Status:	FOR PLANNING
Project No.:	22354

Client Travis Perkins

Project Linkmel Road, Langley Bridge Ind. Estate
Eastwood, Nottingham

Title Gate and Fencing Elevations

Drawing No: P07 Rev: A

jpp