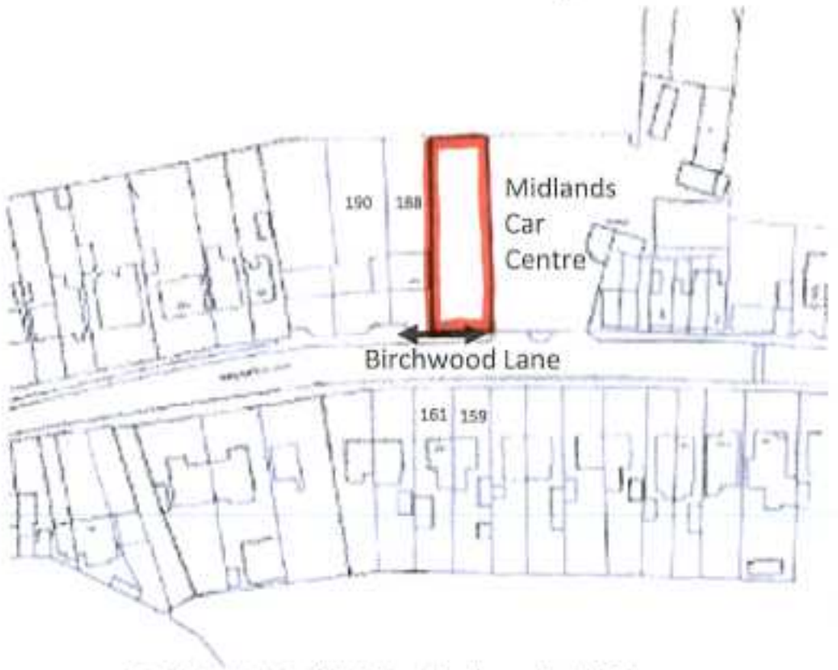


LOCATION PLAN Scale - 1 : 1250

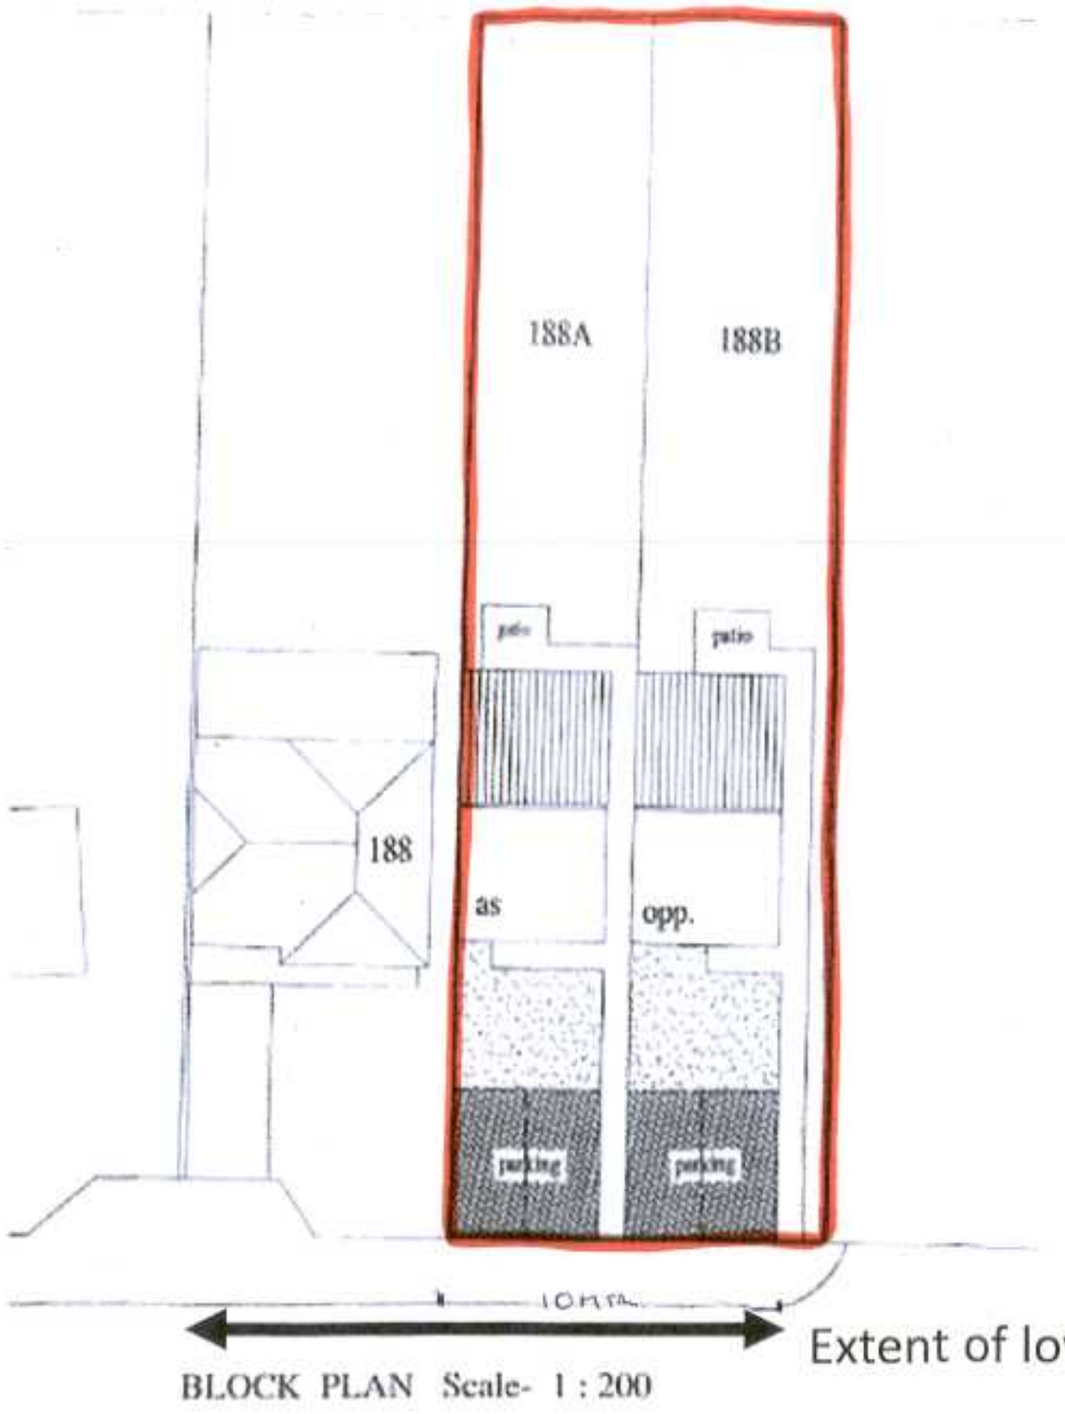


BLOCK PLAN Scale- 1 : 200

South

Extent of lowered kerb