BLOCK PLAN
SCALE 1:500

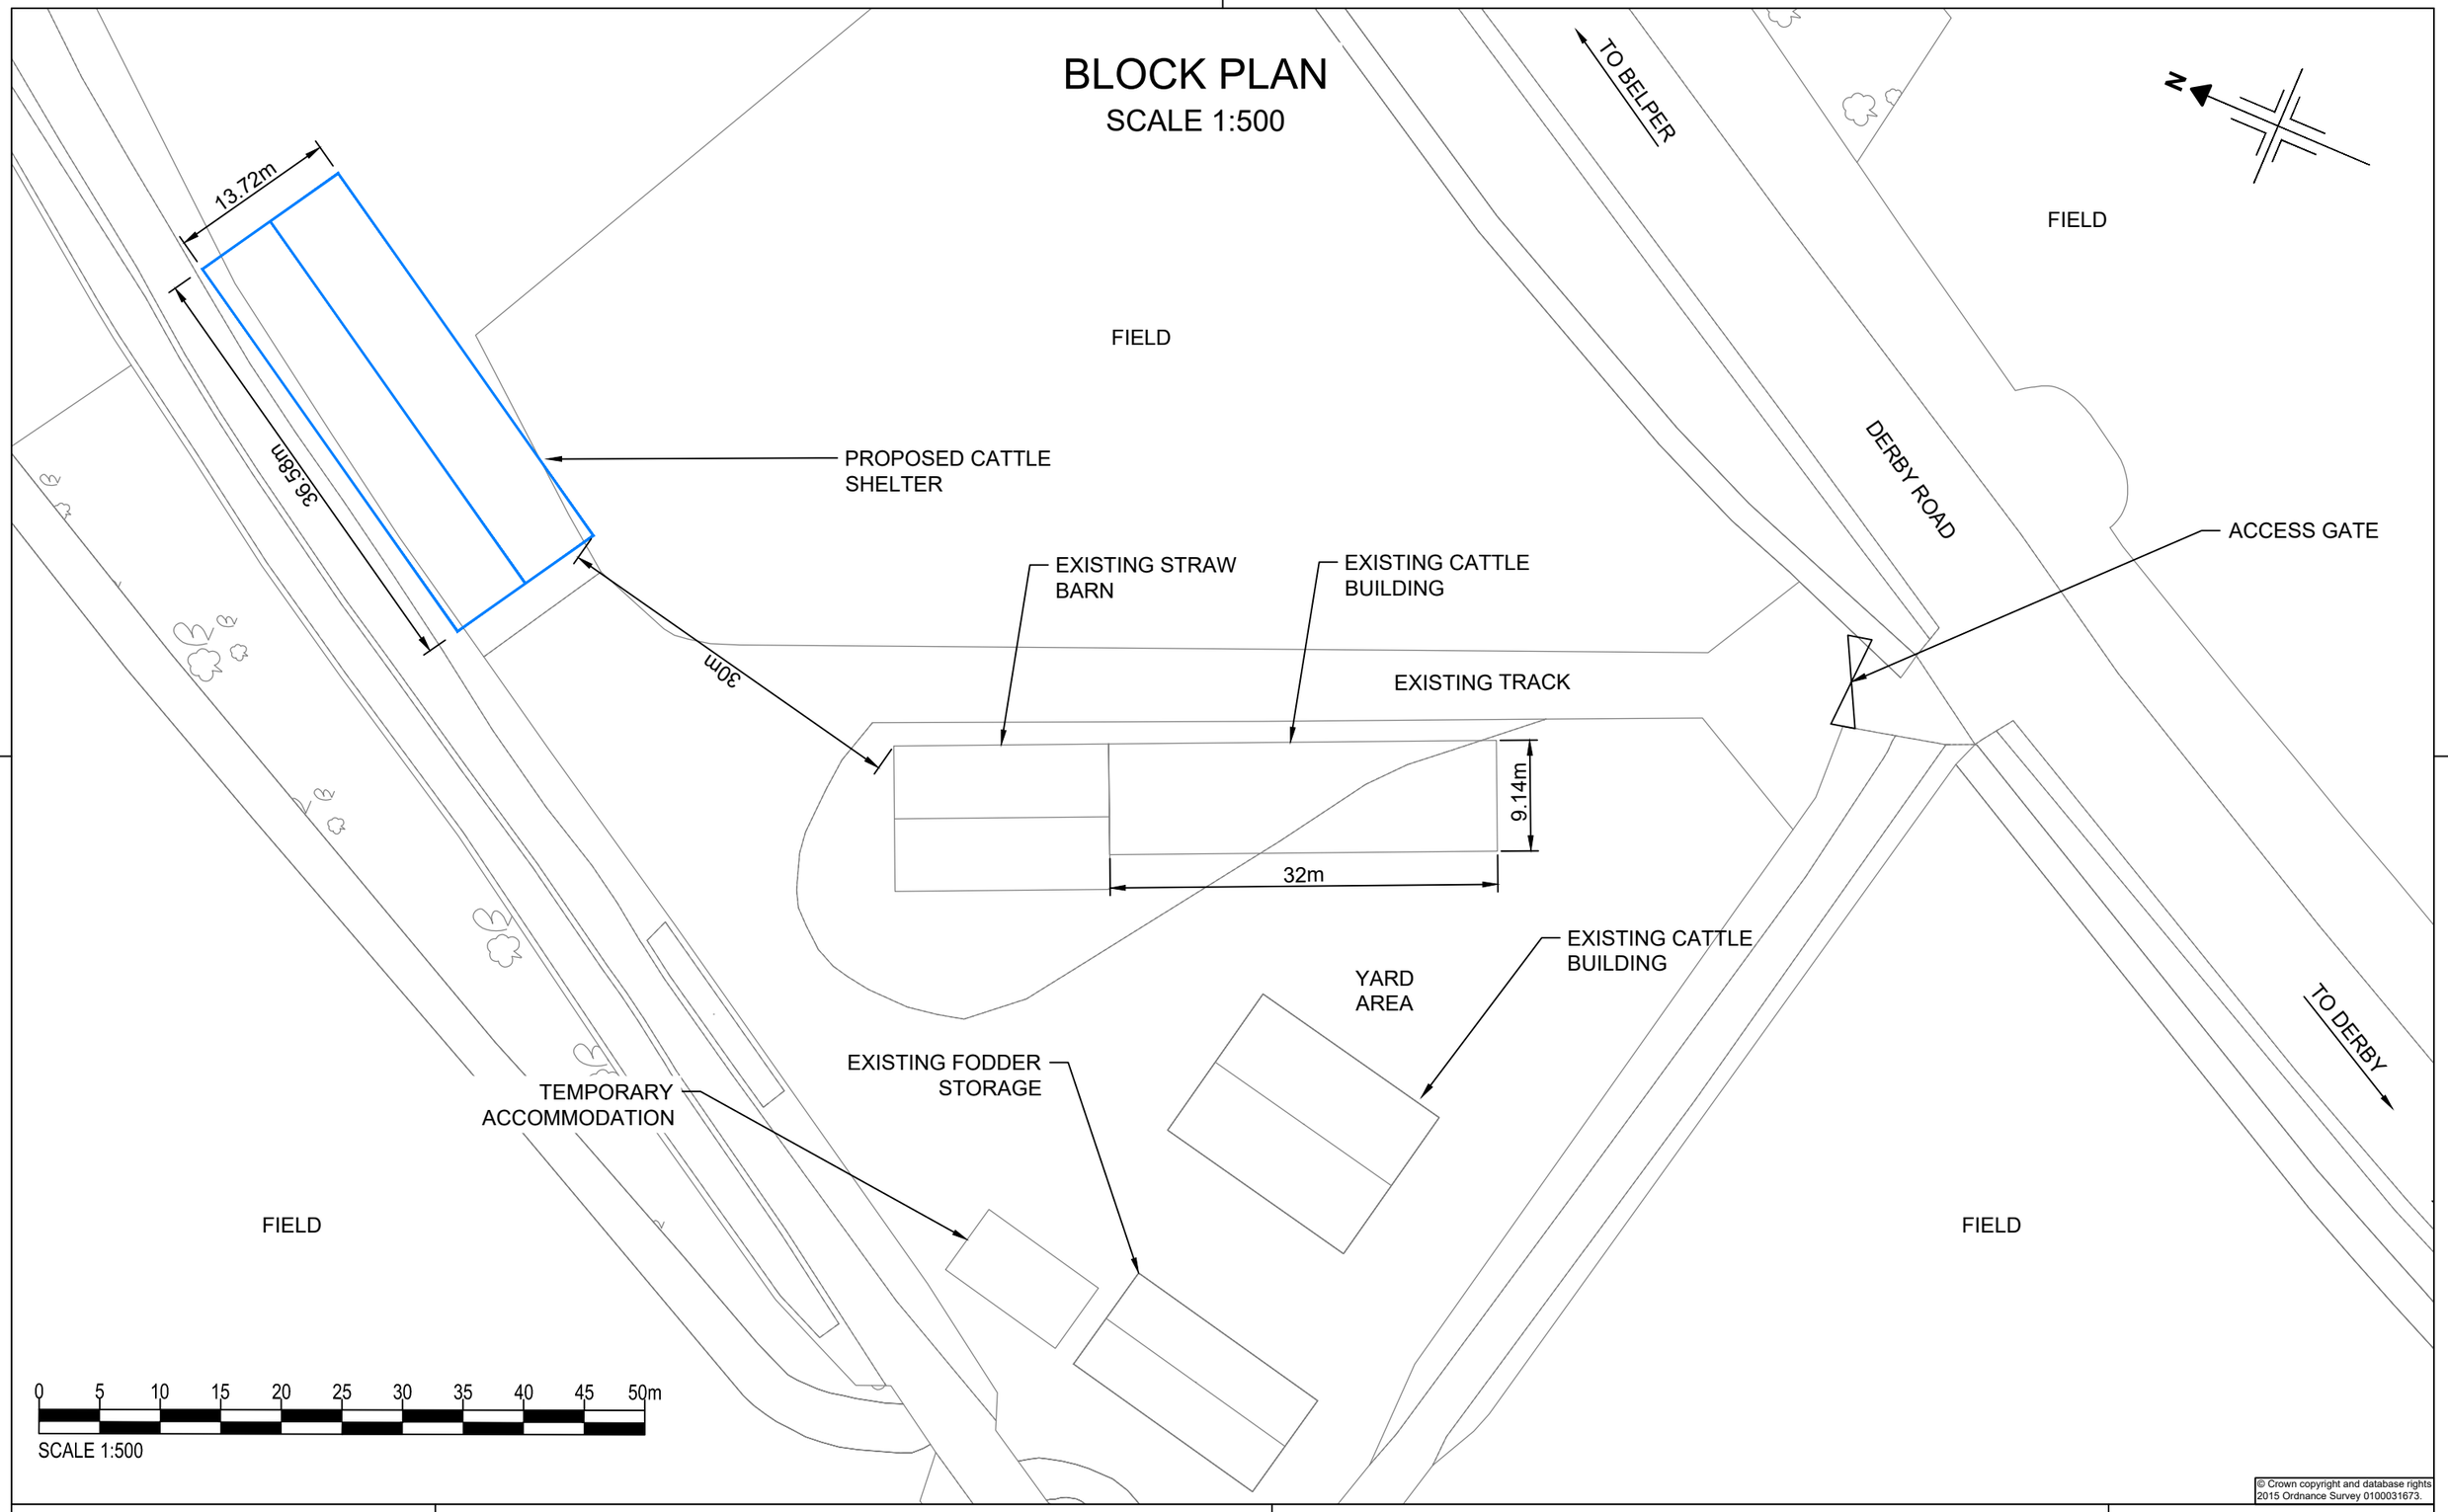

© Crown copyright and database rights 2015 Ordnance Survey 0100031673.

LEE/2020/03_BP	Drawing Title: PROPOSED CATTLE BUILDING BLOCK PLAN SHEET 3 OF 5	Client: T.LEE LAND OFF DERBY ROAD BELPER, DE56 0NG	**R J Spendlove** Agricultural and Fencing Contractor Planning Applications & Drawings
Scale at A3: 1:500			Contact: Name: Richard Spendlove Tel: 07738 379616 Web: www.rjspendlove.co.uk
Drawn By: LEJ	Date: 13/12/2020		
Checked By:RJS	Date: 14/12/2020		

A3_H