NORTH ELEVATION

SCALE 1:100

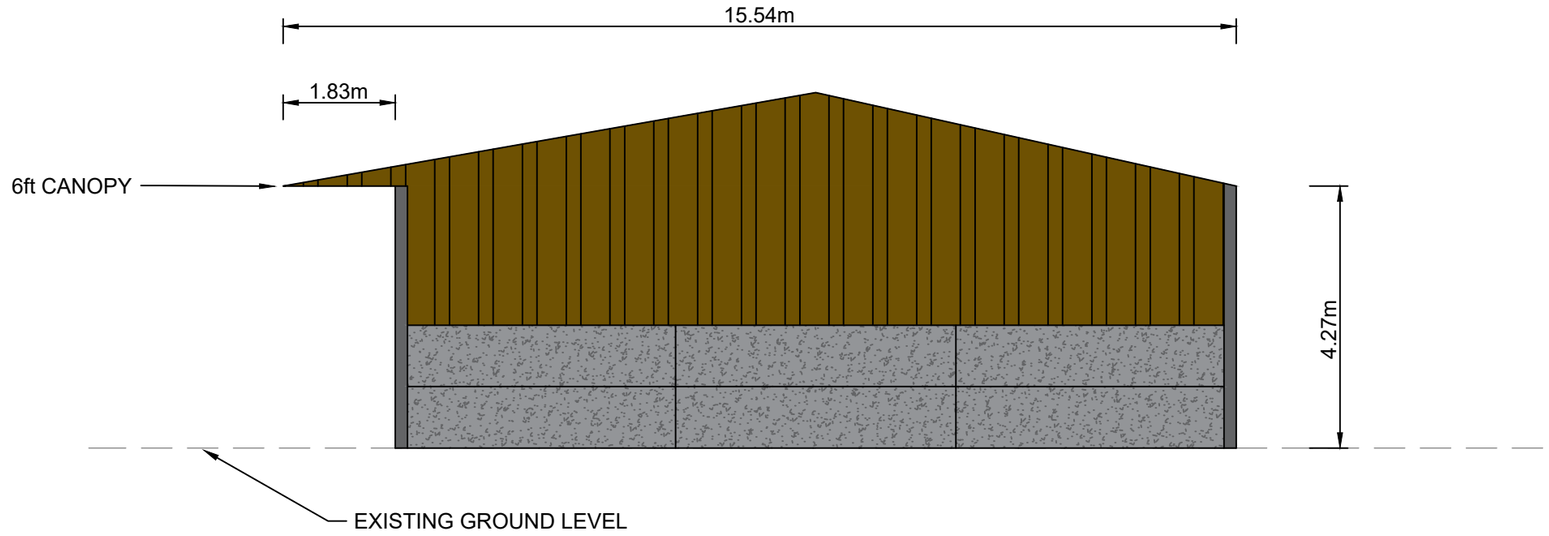

EAST ELEVATION

SCALE 1:100

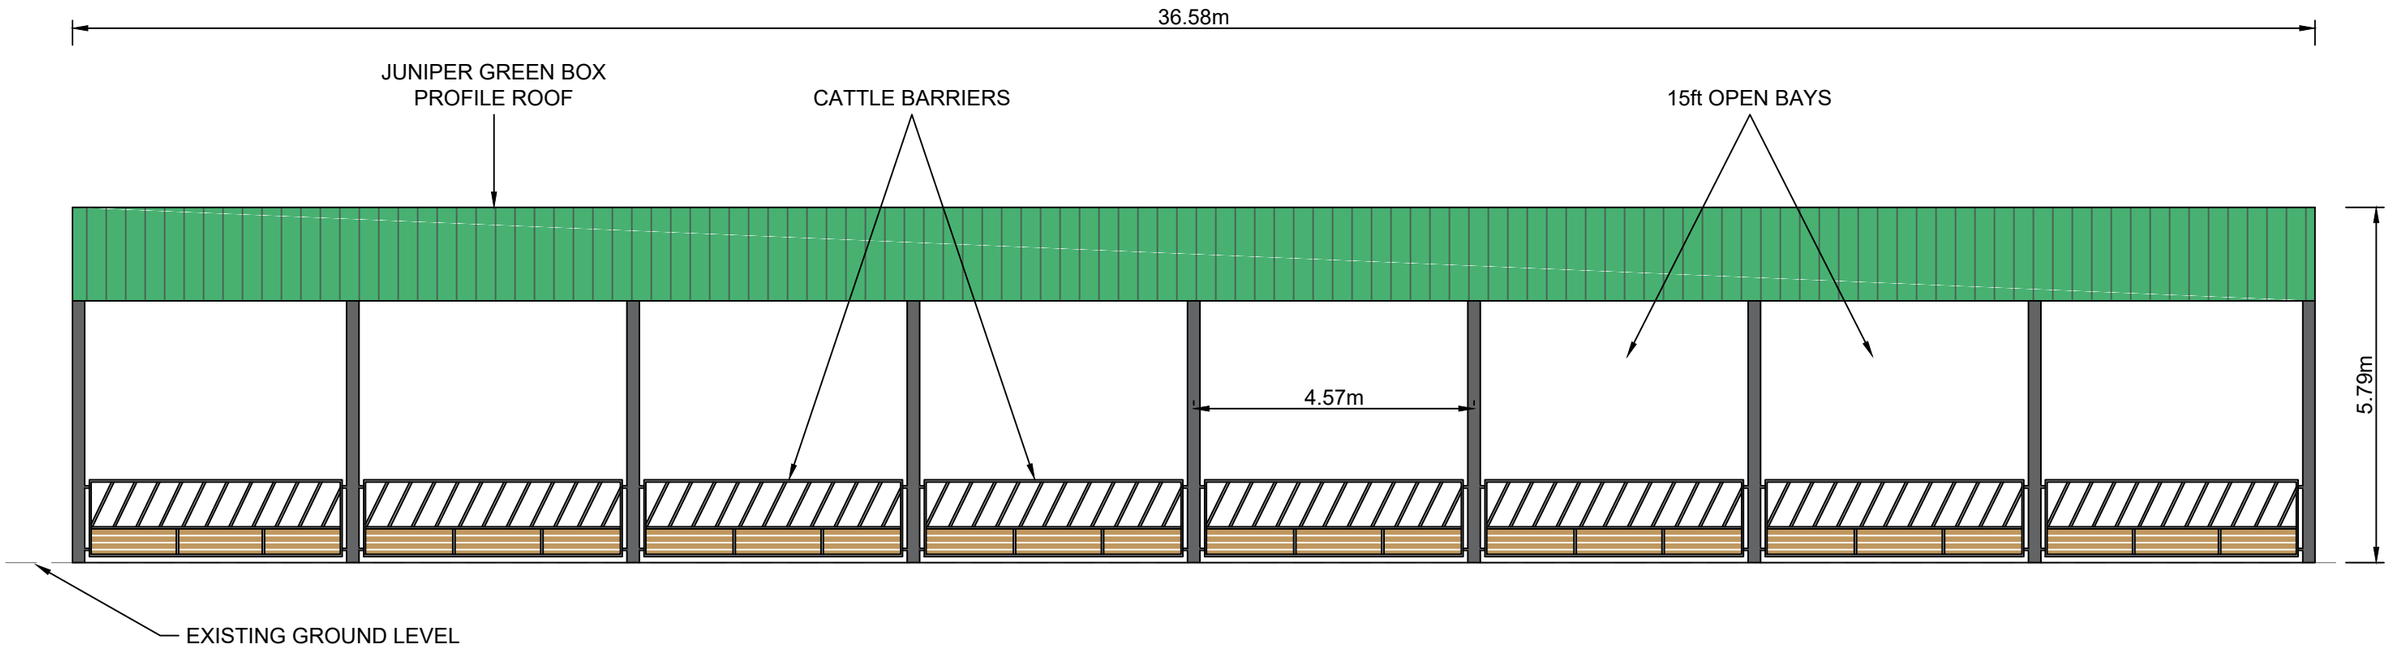

LEE/2020/04_EL	
Scale at A3: 1:100	
Drawn By: LEJ	Date: 13/12/2020
Checked By:RJS	Date: 14/12/2020

Drawing Title:

PROPOSED CATTLE BUILDING
ELEVATIONS
SHEET 4 OF 5

Client:

T.LEE
LAND OFF DERBY ROAD
BELPER, DE56 0NG

R J Spendlove
Agricultural and Fencing Contractor
Planning Applications & Drawings

Contact:
Name: Richard Spendlove
Tel: 07738 379616
Web: www.rjspendlove.co.uk

A3_H