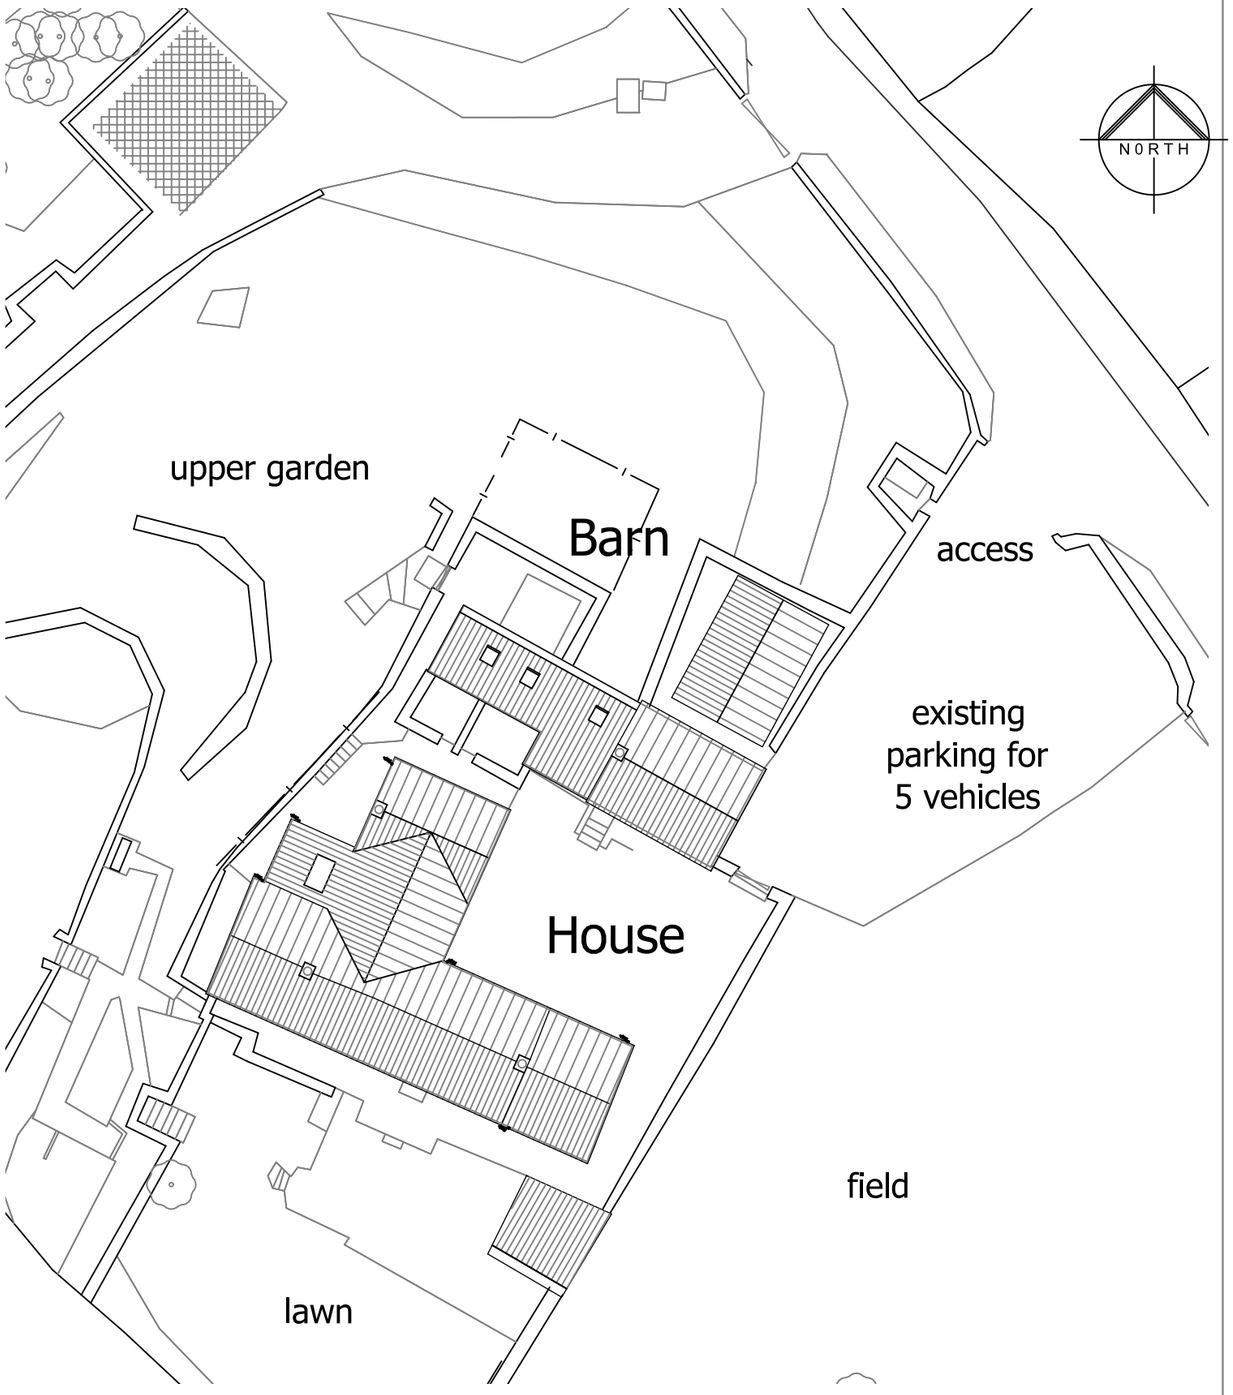

Existing

0 4 8 12 16 20
Metres

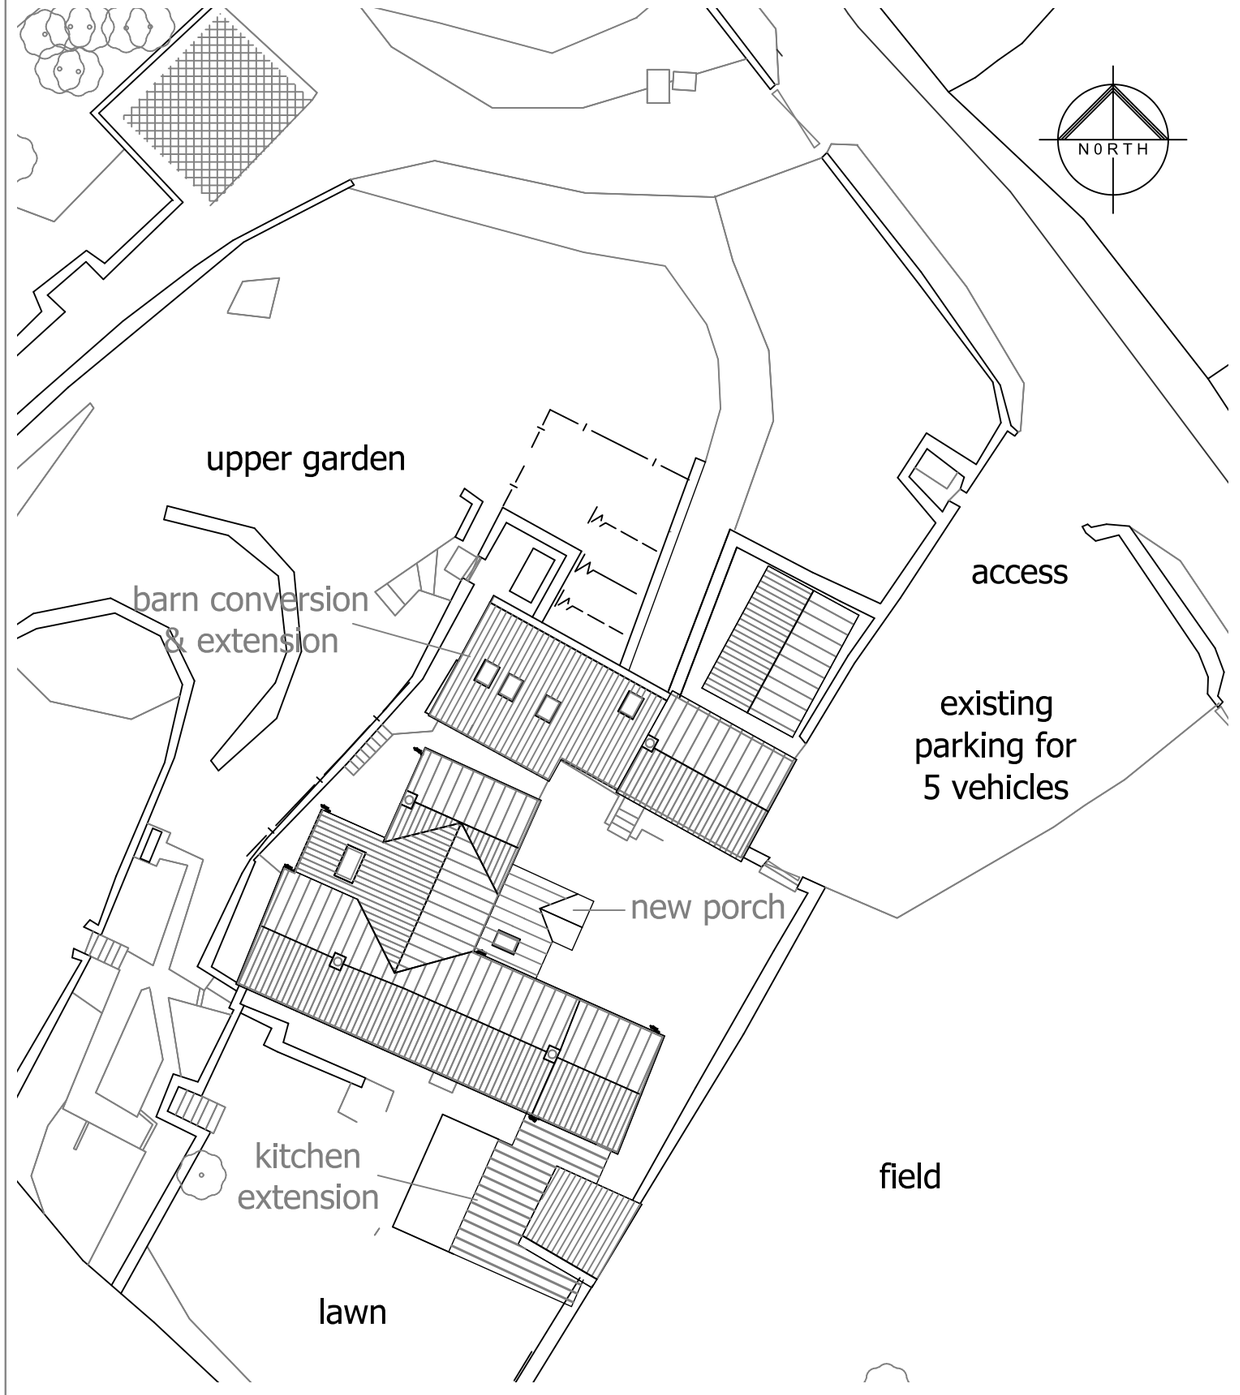

Proposed

REV.	DESCRIPTION	DATE	BY

Client: Paul & Cheryl Hambleton	Drg Title: Existing and Proposed Site Plans	File. No. OnS682_320	Project: OnS682
Project: Chadwick Nick Farm, , Crich DE4 5BY Extension and Renovation Works	Drg Ref: SITE PLANS V. 02	Scale: 1:250	Date: 21/5/21
		STATUS:	Drawn By: RB / Checked By: n.a.

OAKENSTONE
DESIGN PLANNING BUILD
3F Cromford Creative, Cromford Mills, Mill Lane
Matlock, DERBYSHIRE, DE4 3RQ
TEL: +44 (0)1629 343006
www.OakenStone.co.uk E-mail : info@OakenStone.co.uk

Plot date: CAD File name:OnS682_320-02