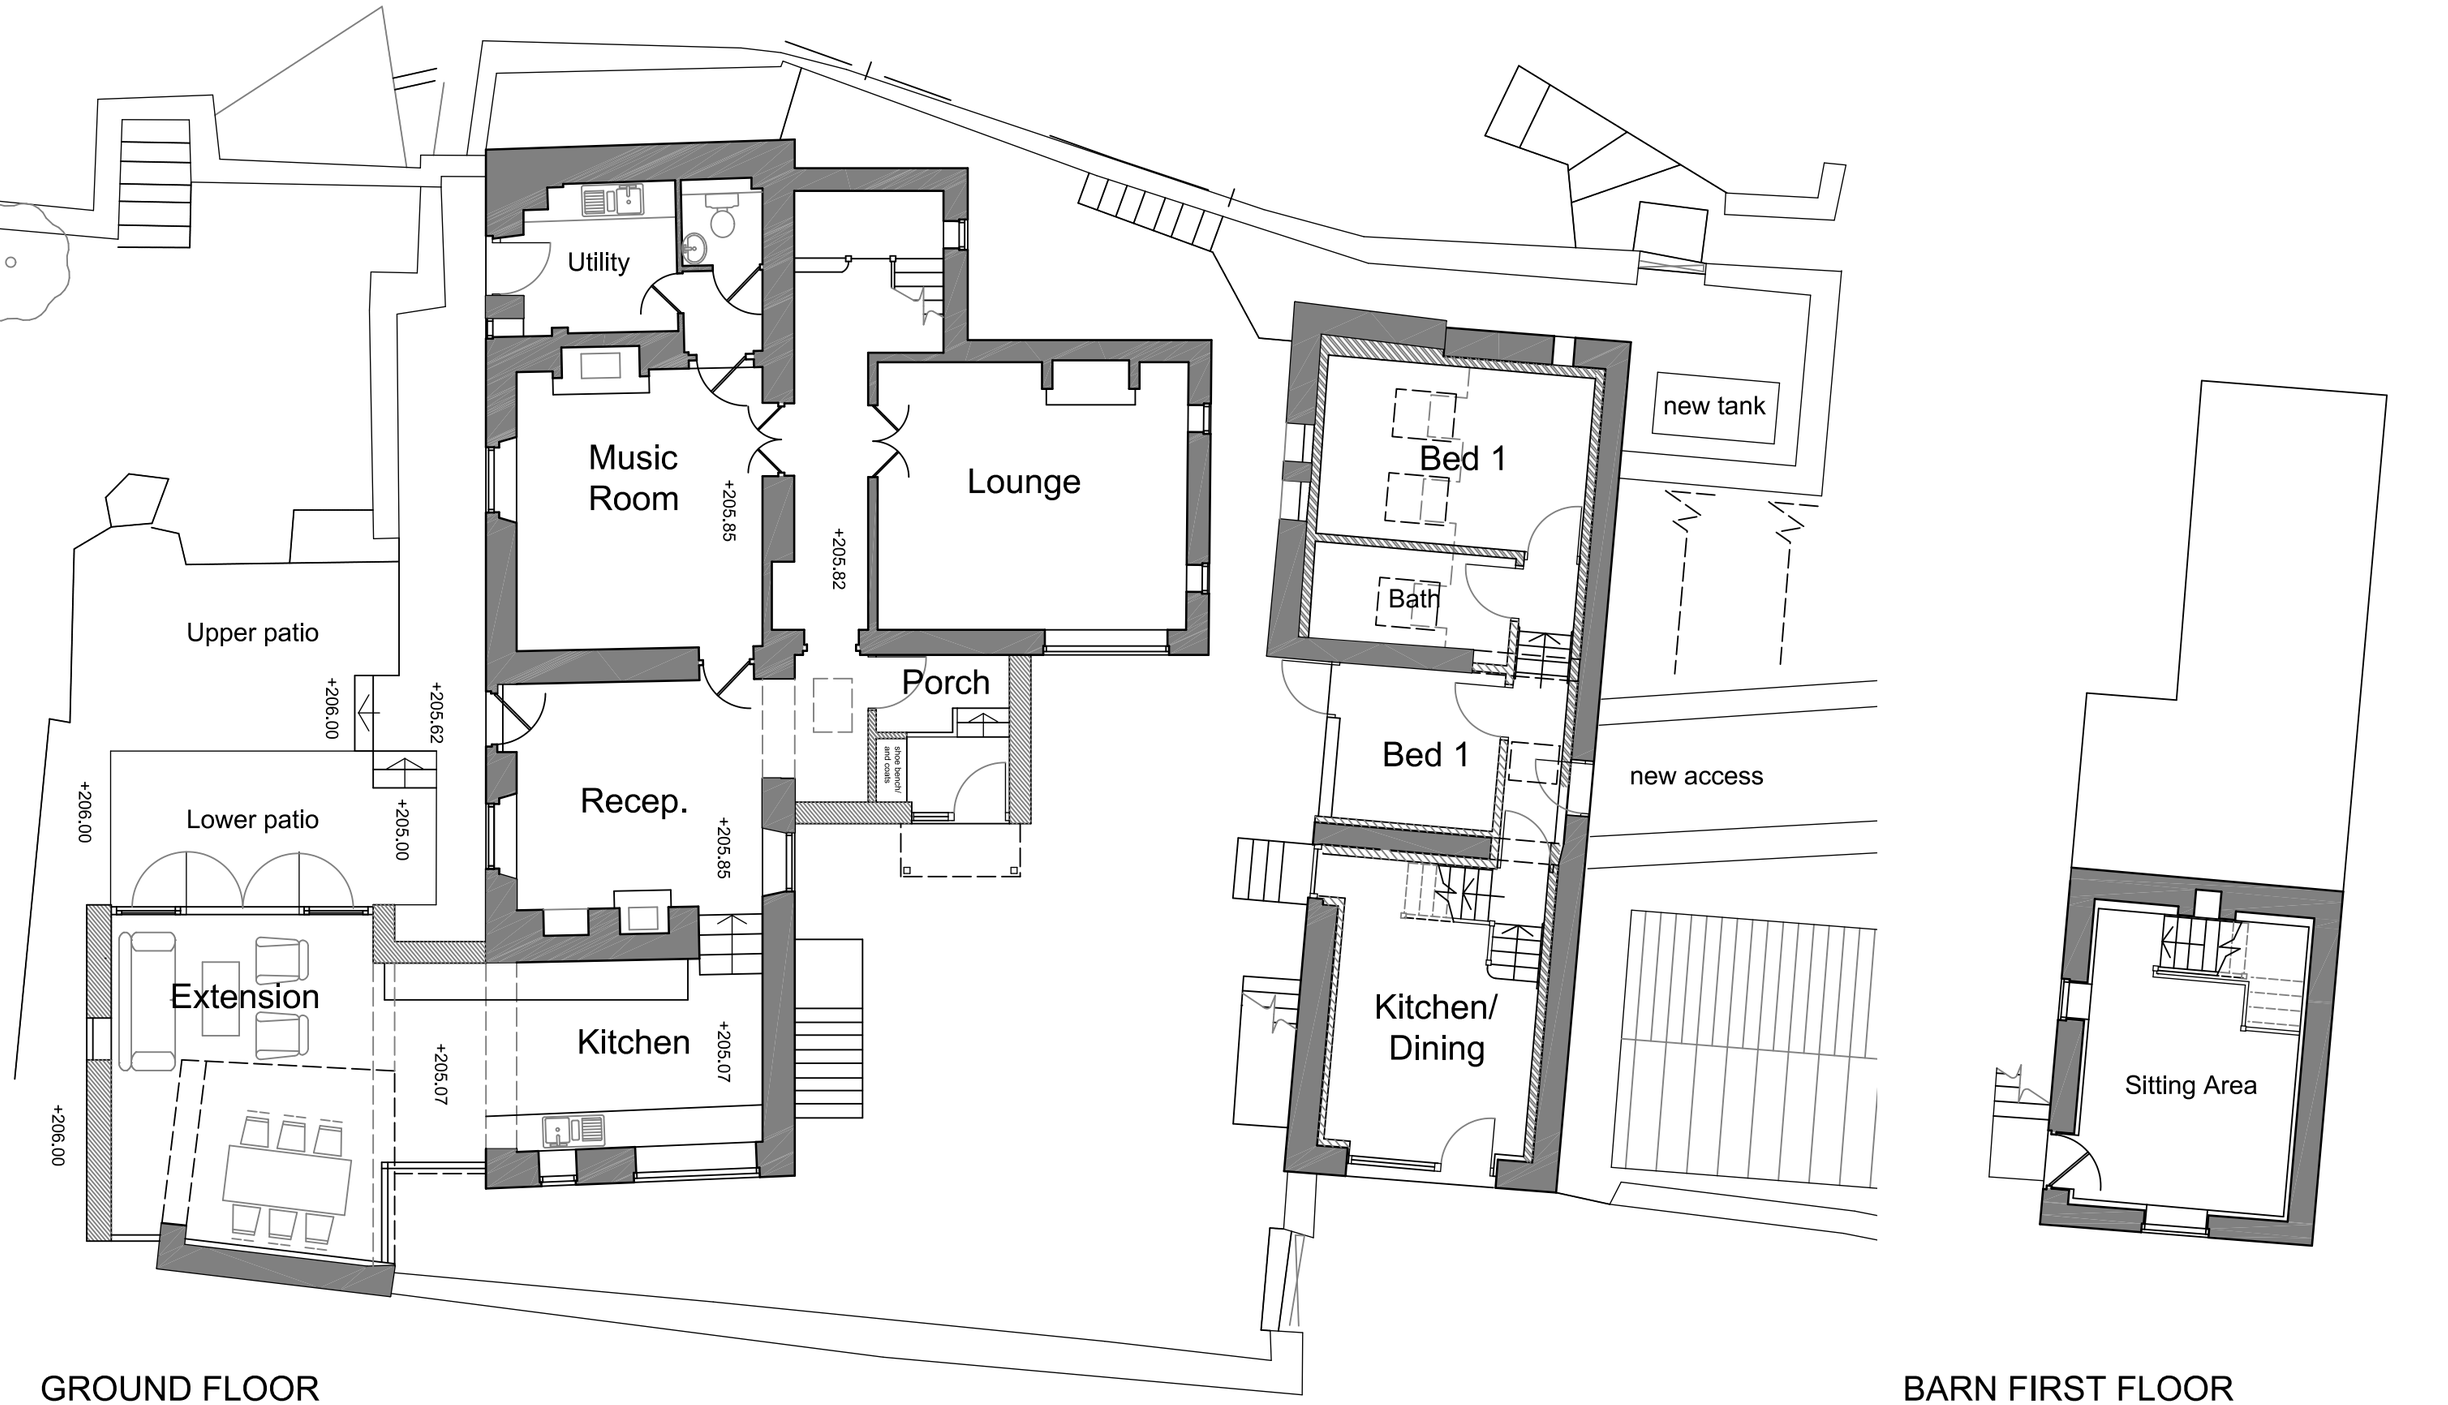

GROUND FLOOR

BARN FIRST FLOOR

REV.	DESCRIPTION	DATE	BY

Client: Paul & Cheryl Hambleton	Drg Title: PROPOSED PLANS GROUND FLOOR	File. No. OnS682_310	Project: OnS682
Project: Chadwick Nick Farm, , Crich DE4 5BY Extension and Renovation Works	Drg Ref: PROP PLAN V. 03	Scale: 1:100	Date: 21/5/21
		STATUS: Proposal Drawn By: RB	Checked By: DM

OAKENSTONE
DESIGN PLANNING BUILD
3F Cromford Creative, Cromford Mills, Mill Lane
Matlock, DERBYSHIRE, DE4 3RQ
TEL: +44 (0)1629 343006
www.OakenStone.co.uk E-mail : info@OakenStone.co.uk

Plot date:26/05/2016 CAD File name:OnS682_310-03