#####

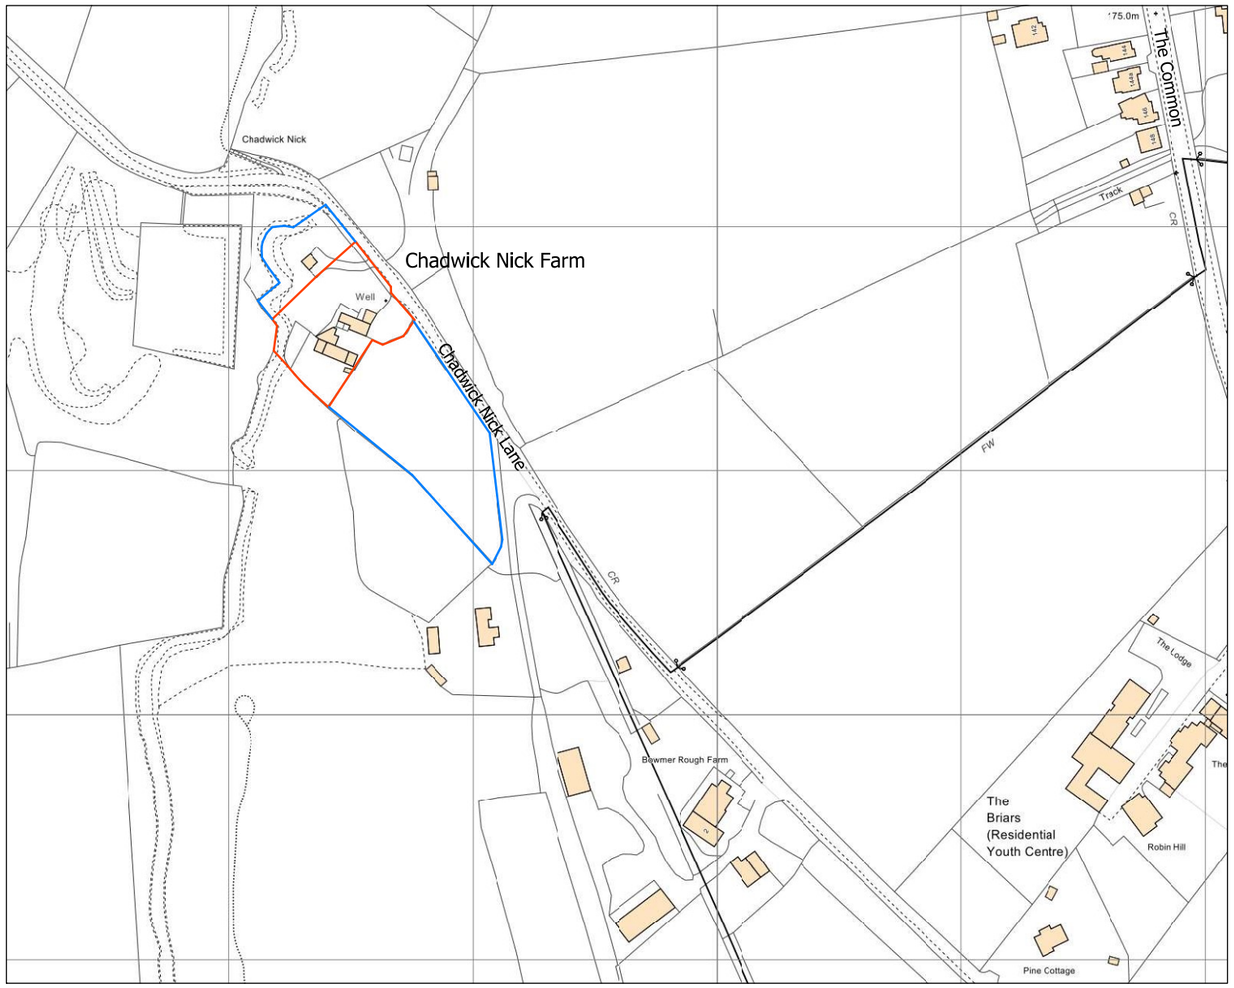

Location Plan 1:1250

0 40 80 120 160 200

Metres

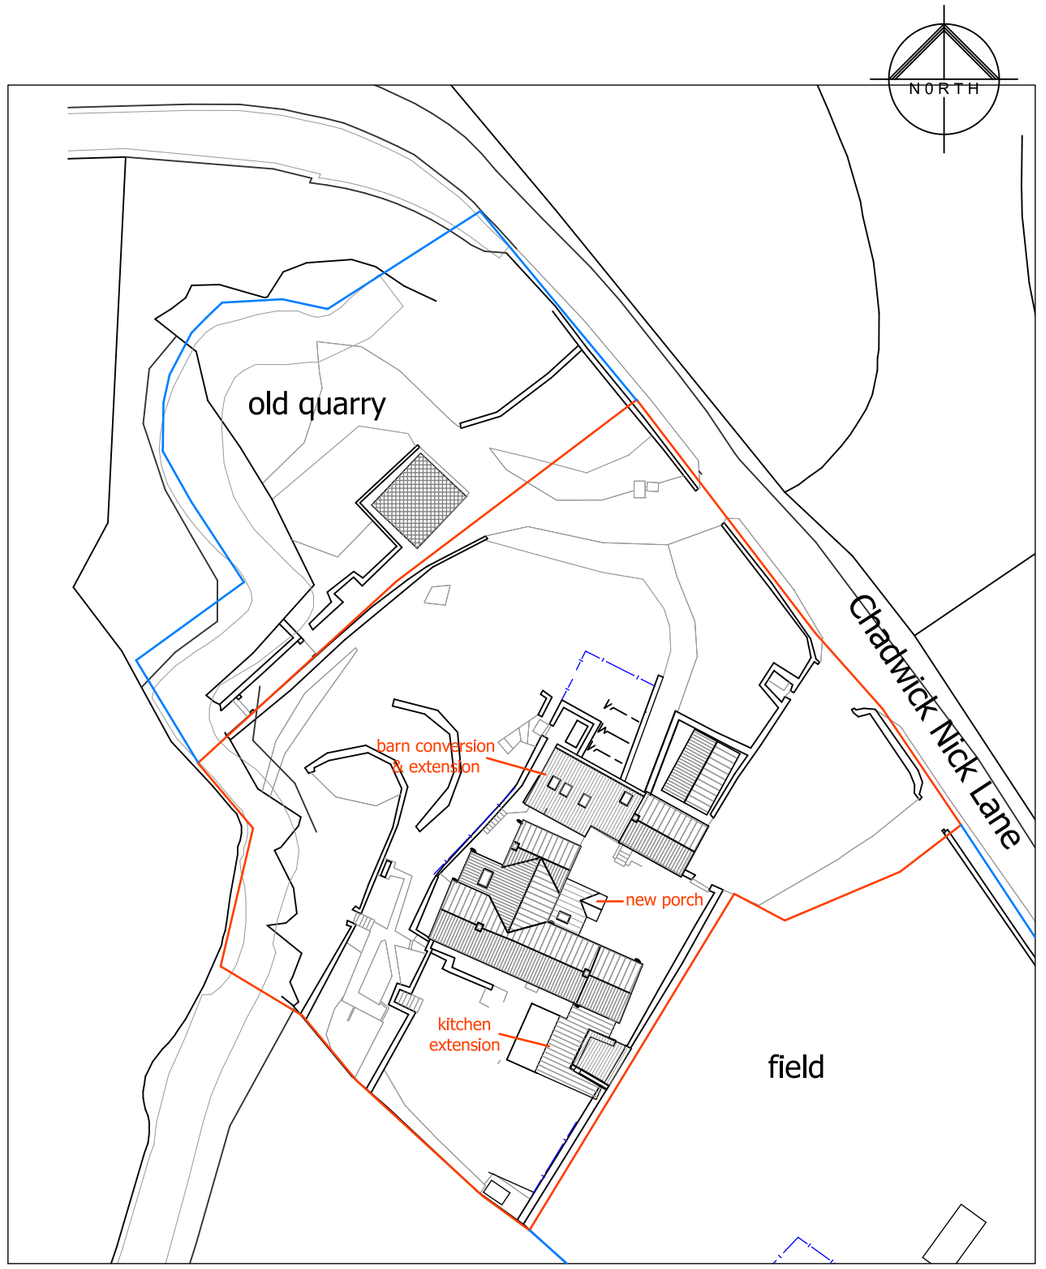

Block Plan 1:500

0 10 20 30 40 50

Metres

REV.	DESCRIPTION	DATE

Client: Paul & Cheryl Hambleton	Drg Title: Location and Block Plan	File. No. OnS682_320	Project: OnS682
		Scale: As shown @A3	Date: 27/5/21
Project: Chadwick Nick Farm, , Crich DE4 5BY Extension and Renovation Works	Drg Ref: LOCATION PLAN V. 02	STATUS:	Drawn By: RB / Checked By: n.a.

OAKENSTONE
DESIGN PLANNING BUILD
3F Cromford Creative, Cromford Mills, Mill Lane
Matlock, DERBYSHIRE, DE4 3RQ
TEL: +44 (0)1629 343006
www.OakenStone.co.uk E-mail : info@OakenStone.co.uk

Plot date:

CAD File name:OnS682_320-02