

View along drive





View from 57A dwelling



Existing garage doors



View from garage towards 57A dwelling



View along the drive



View of fence to no.55

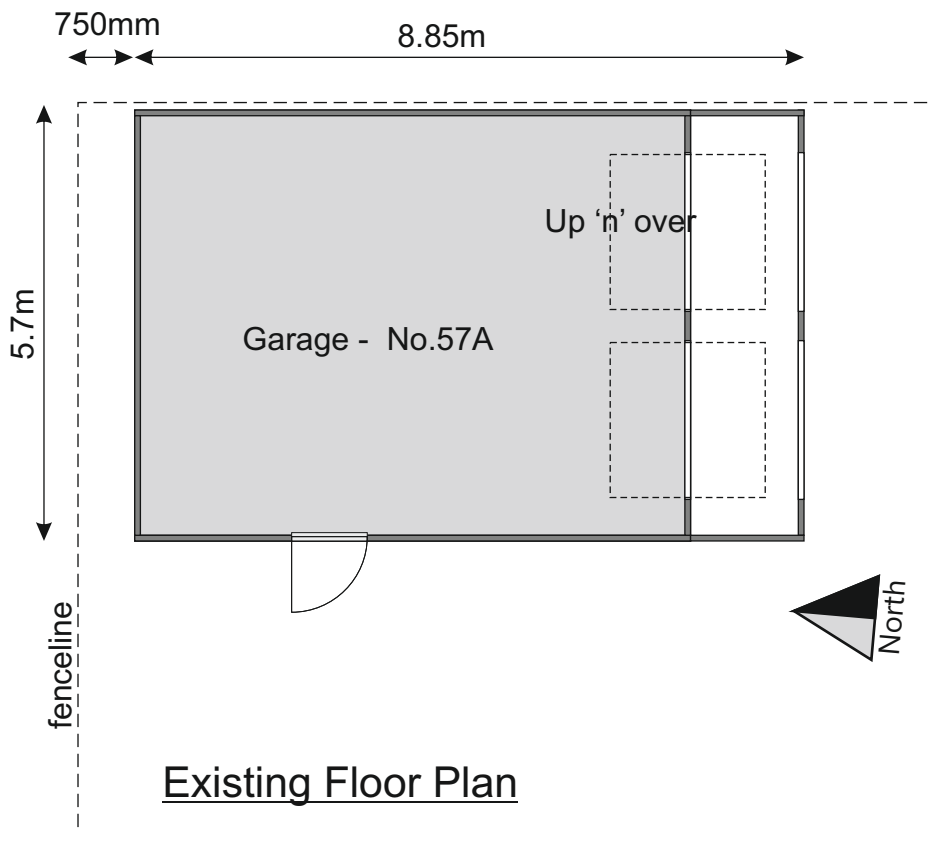

Existing Floor Plan

Scale 1:100 @ A3

0 2 4 6 8 10 metres

General drawing notes:

1. This design and drawing and any related specification are the intellectual property of 'David Guy Architectural Services', and may not be reproduced in drawing or built form without 'DGAS' express permission
2. 'DGAS' reserve the right to alter any item or specification shown on this drawing to accord with the latest details and regulations
3. This drawing should not be scaled, only figured dimensions are to be used, all dimensions should be checked on site prior to work commencing.
4. The drawings are in metric scale
5. Please report any discrepancies to 'DGAS' immediately
6. All drawings are to be read in conjunction with any other relevant engineers / consultants drawings or other information where applicable.

Revision '0' - 03/03/16
Issued for Client Approval

Project: The Studio 57A - Garage Chapel Street, Belper. DE56 1AR		
Client: M.Cooper		
Title: Existing Plans & Elevations		
Scale: 1:100@A3	Inception: Mar 2016	Drawn: DG
Job: C1026	Dwg No: P01	Rev: 0

DAVID GUY
ARCHITECTURAL
SERVICES
www.dg4design.co.uk
e: info@dg4design.co.uk
47 Long Row, Belper, De56 1DS Mobile 07979 542199