BLOCK/SITE PLAN
AREA 90m x 90m
SCALE: 1:500 on A4
CENTRE COORDINATES: 437516 , 355206

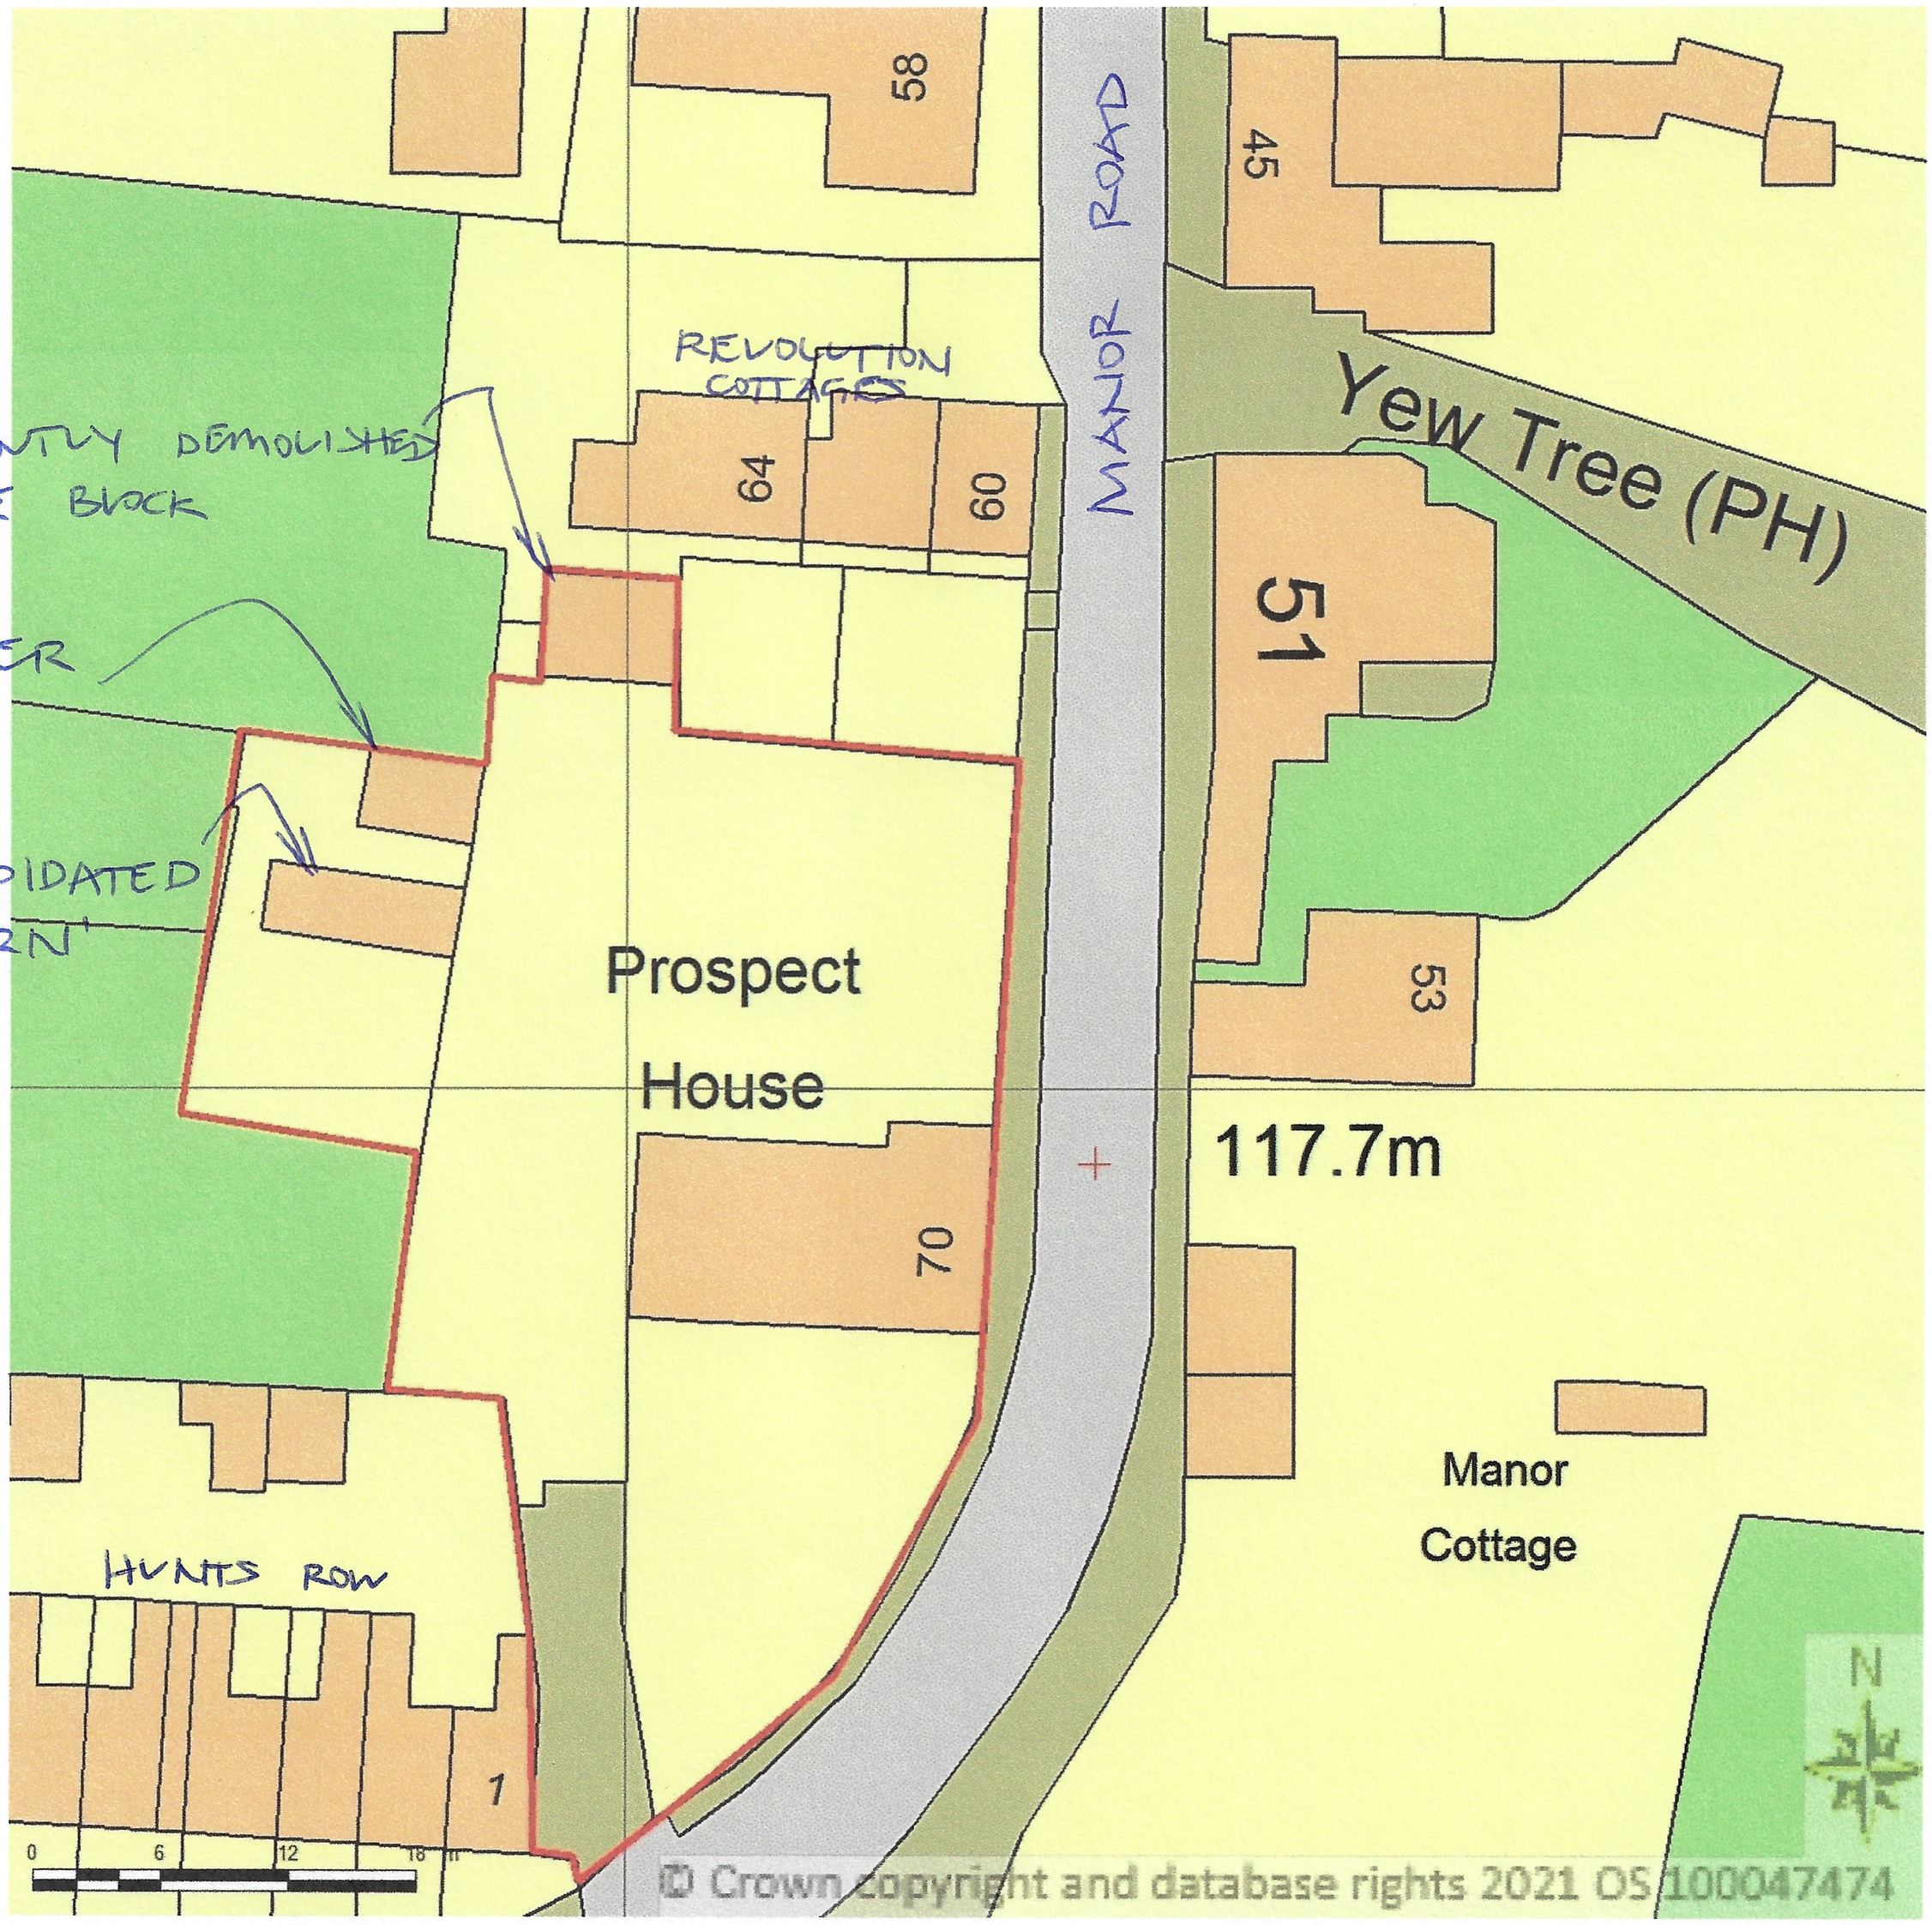

Supplied by Streetwise Maps Ltd
www.streetwise.net
Licence No: 100047474
17:20:17 24/05/2021