STUDIO / WORKSPACE

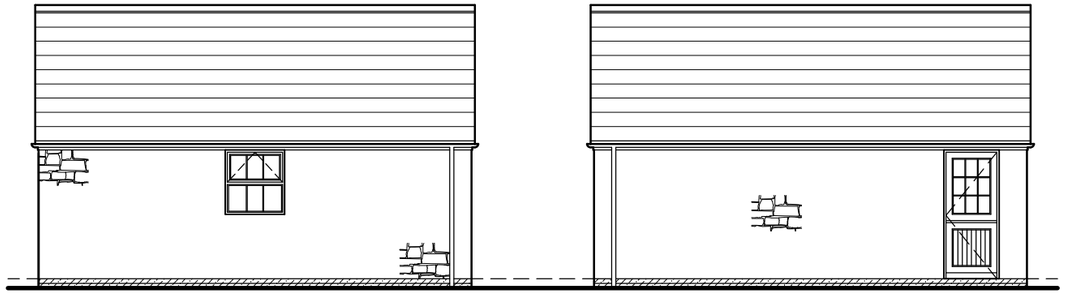

Side Elevation - south

Side Elevation - north

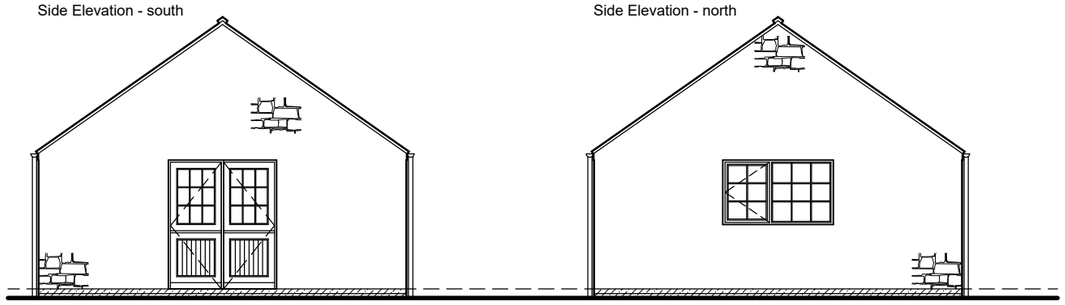

Front Elevation

Rear Elevation

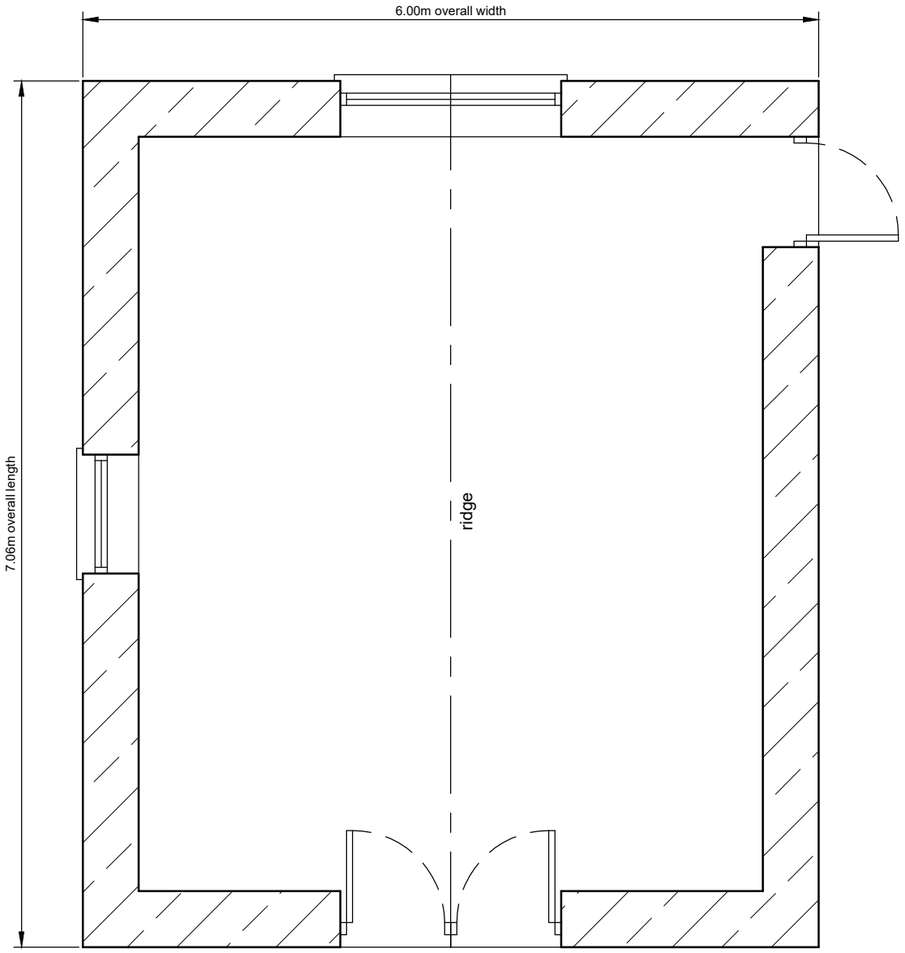

Floor Plan - scale 1:50

WORKSHOP / GARAGE

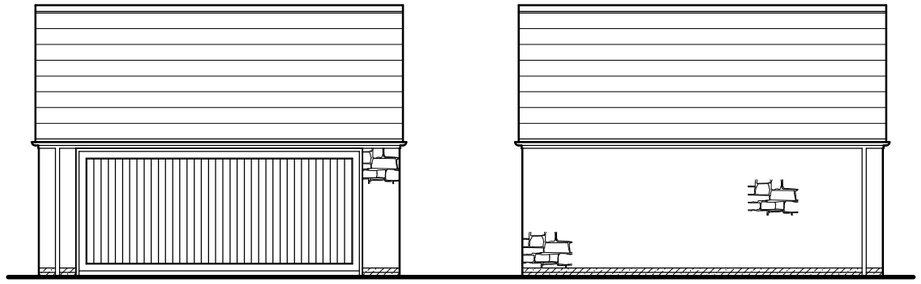

Front Elevation

Rear Elevation

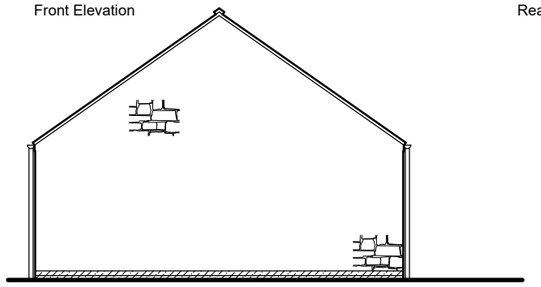

Side Elevations - blank walls, both same

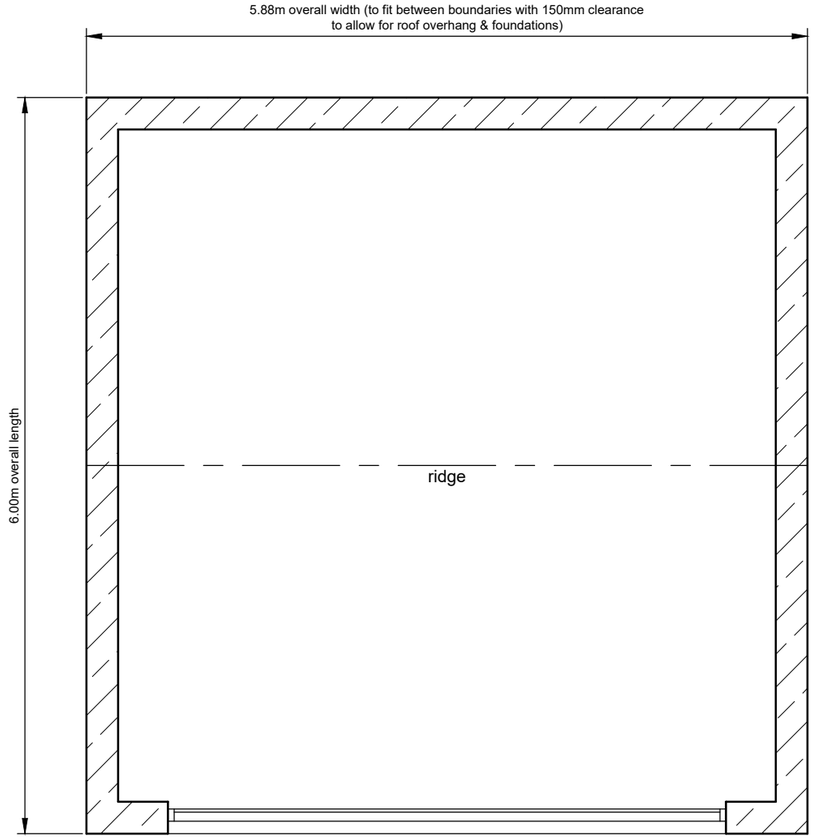

Floor Plan - scale 1:50

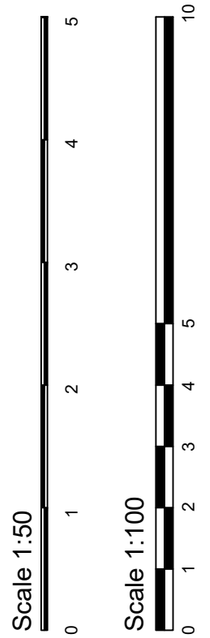

Notes:
Copyright:This drawing is the property of Home Extension Plans & must not be reproduced wholly or in part, nor the information therein disclosed to a third party, without the written consent of the owners.

Revisions:
-

Home Extension Plans
Architectural Services
Corner House, Suites 5a-5c, 2 / 4 Albert Road,
Ripley, Derbyshire, DE5 3FZ.

Tel: 0739 800 99 79. Facebook: homeextensionplans

E: homeextensionplans@outlook.com

Project Title:
Proposed Double Garage, Office & Int. Alt. to Prospect House, 70 Manor Road, South Wingfield, Derbyshire, DE55 7NH.

Client: Mr. & Mrs. P. Kidulis.

Drawing Title:
Proposed Floor Plans & Elevations. Workshop / Garage & Studio.

Drawing Status:		
Stage 3 - Developed Design		
Drawn by:	Date:	Paper Size:
RpB	May 2021	A3

Scale:
1:50 / 1:100

Drawing Number:	Status Revision:
1038 / 003	-