Home Extension Plans
Architectural Services
Corner House, Suites 5a-5c, 2 / 4 Albert Road,
Ripley, Derbyshire, DE5 3FZ.

Tel: 0739 800 99 79. Facebook: homeextensionplans

E: homeextensionplans@outlook.com

Project Title:
Proposed Double Garage, Office & Int. Alt. to Prospect House, 70 Manor Road, South Wingfield, Derbyshire, DE55 7NH.

Client: Mr. & Mrs. P. Ki.dulis

Drawing Title:
Proposed Floor Plans: Internal Alterations.

Drawing Status:		
Stage 3 - Developed Design		
Drawn by: RpB	Date: May 2021	Paper Size: A3
Scale: 1:50		
Drawing Number: 1038 / 005		Status Revision: -

Revisions:
-

Copyright:This drawing is the property of Home Extension Plans & must not be reproduced wholly or in part, nor the information therein disclosed to a third party, without the written consent of the owners.

Notes:

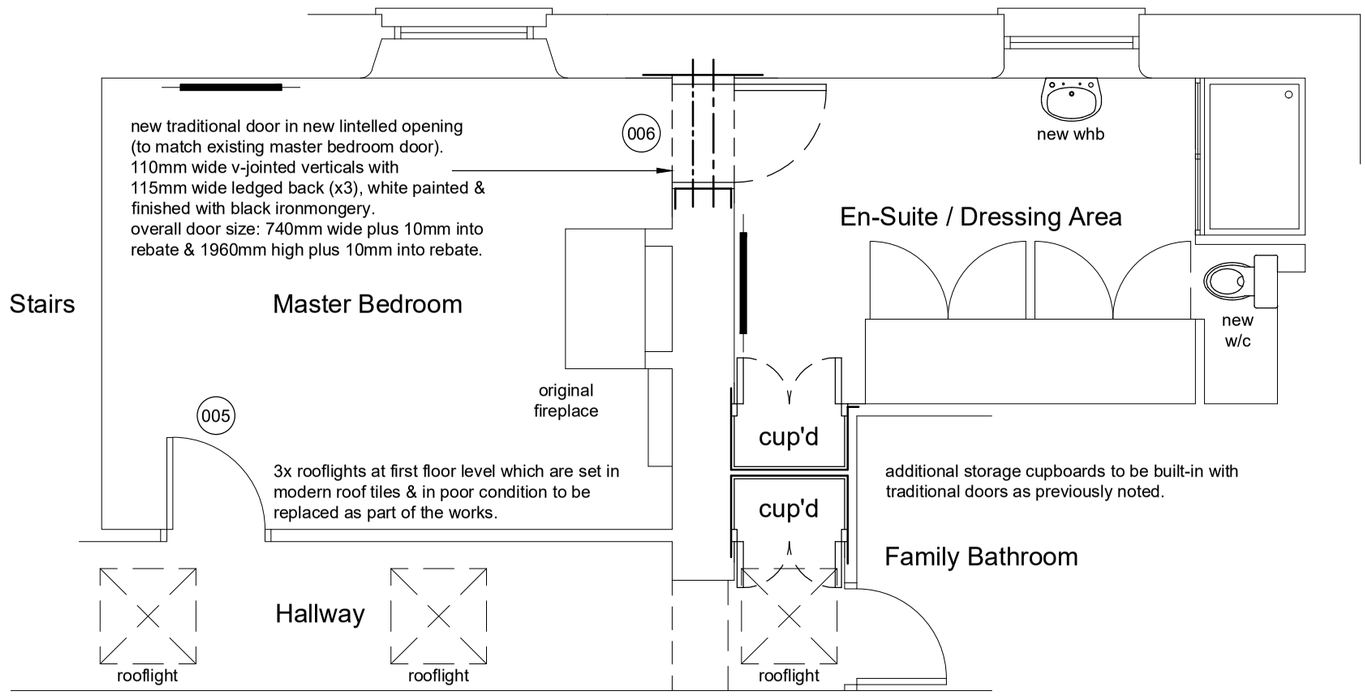

Partial First Floor Plan; works to Master Bedroom & En-suite / Dressing Area

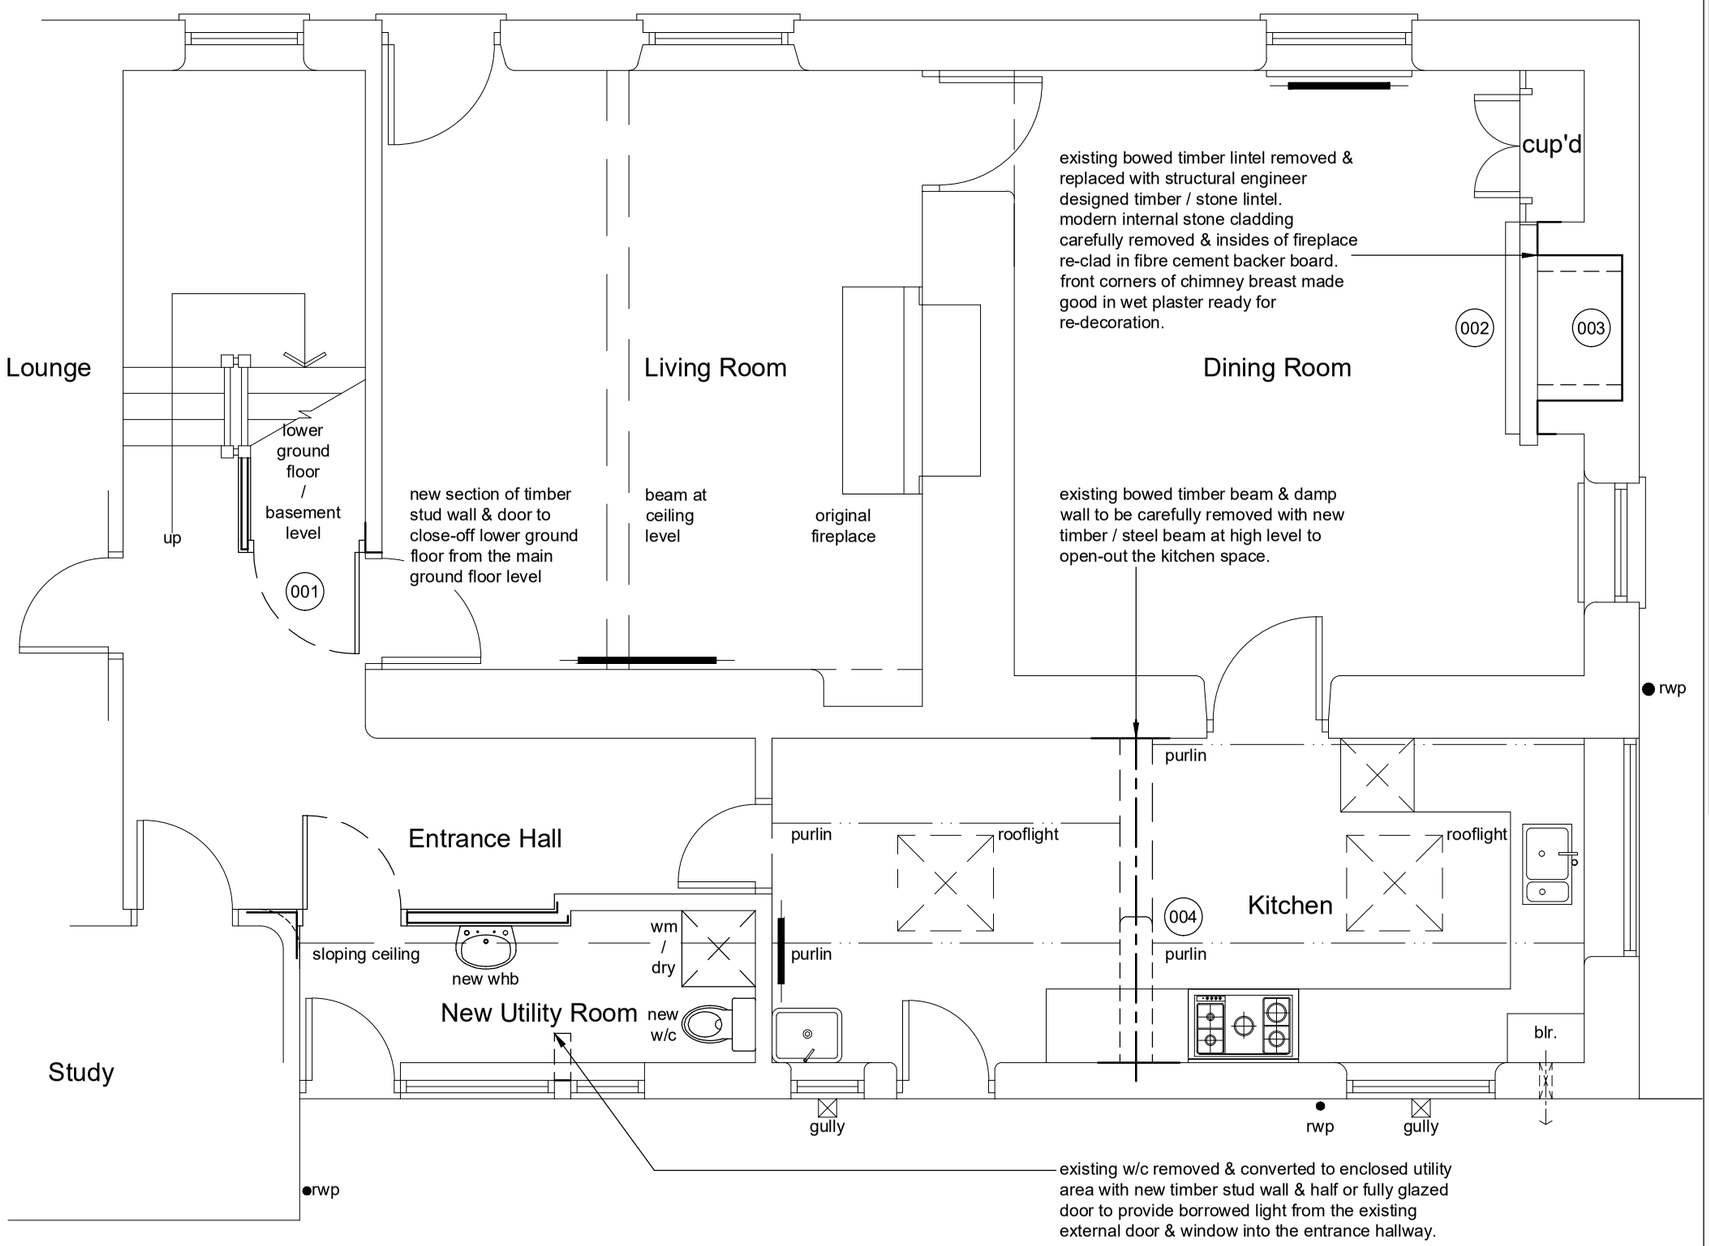

Partial Ground Floor Plan; works to Kitchen, W/C, Lower Ground Floor Stairs & Living Room

(001) 3 digit number in circle denotes photographs of existing conditions to be read in conjunction with existing & proposed plans.

Scale 1:50

0 1 2 3 4 5