ALL DIMENSIONS TO BE CHECKED ON SITE.

Tiled roof to match main roof of The Thatch

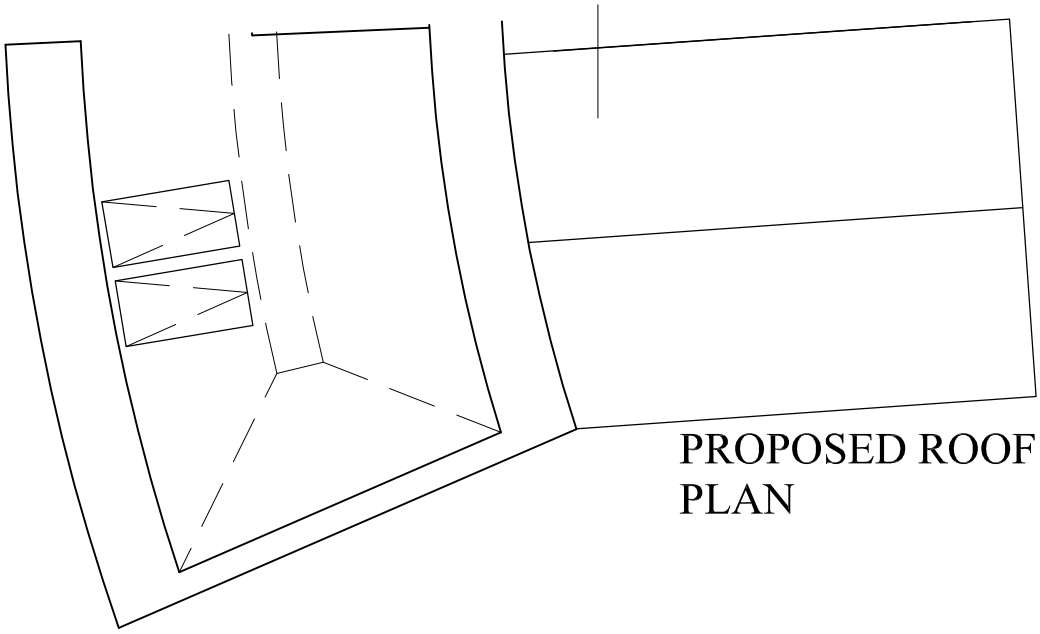

PROPOSED ROOF PLAN

Glazed conservatory roof

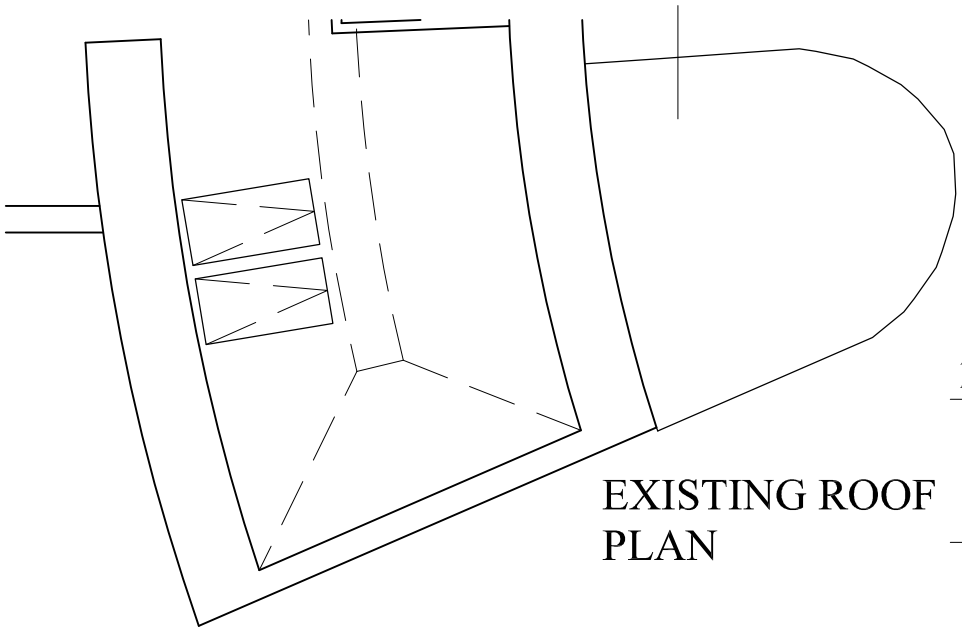

EXISTING ROOF PLAN

Rev	Description	Date	By
A	Gable end to proposed extension	26/05/21	JB

SCALE 1:100

0 1m 2m 3m 4m 5m 10m

DWG TITLE	EXISTING/PROPOSED PLAN THE THATCH NOTTINGHAM ROAD WOODLINKEN LANGLEY MILL NOTTS, NG16 4HG
Client	MR R DUNN
SCALE	1:100@A4
DATE	FEB '21
DRAWING NO.	THA-05 REV A
ISSUE	PLANNING

Copyright 2021