ALL DIMENSIONS TO BE CHECKED ON SITE.

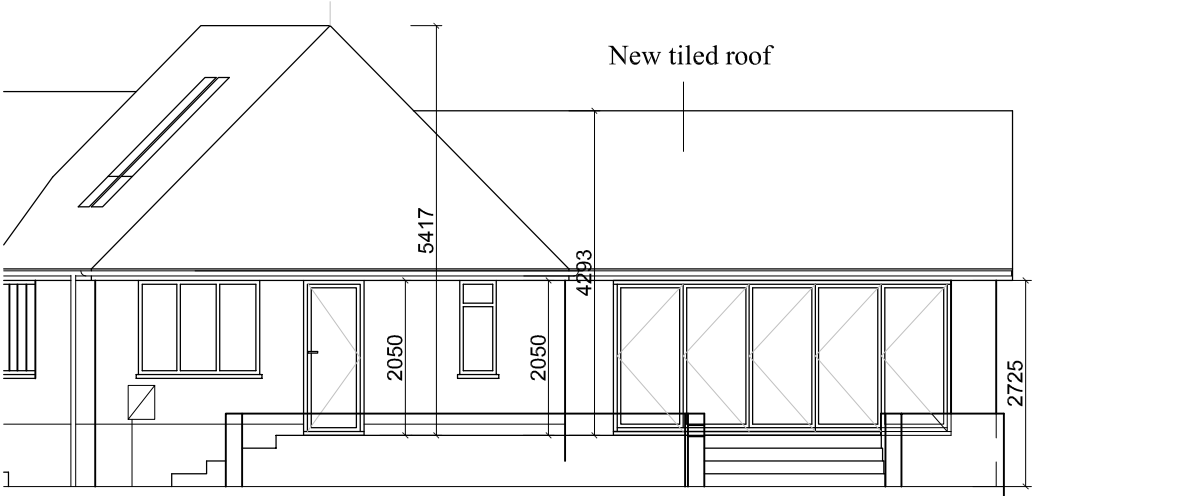

PROPOSED ELEVATION A

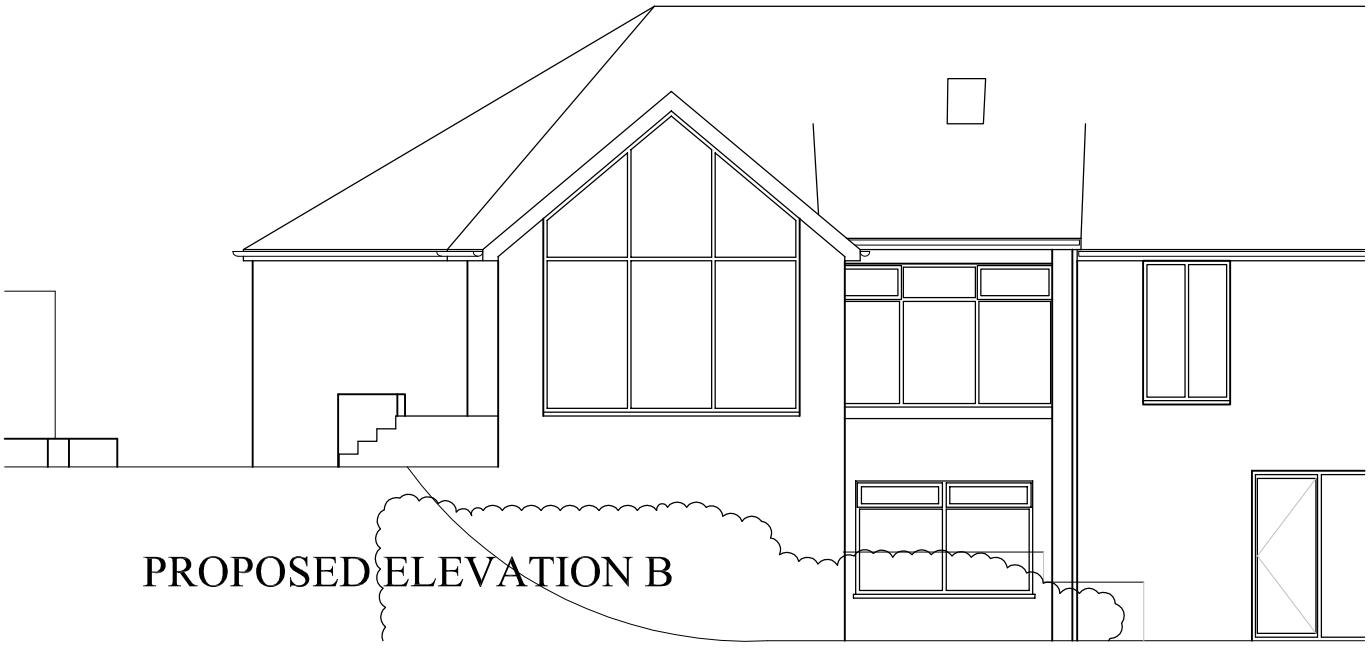

PROPOSED ELEVATION B

PROPOSED ELEVATION C

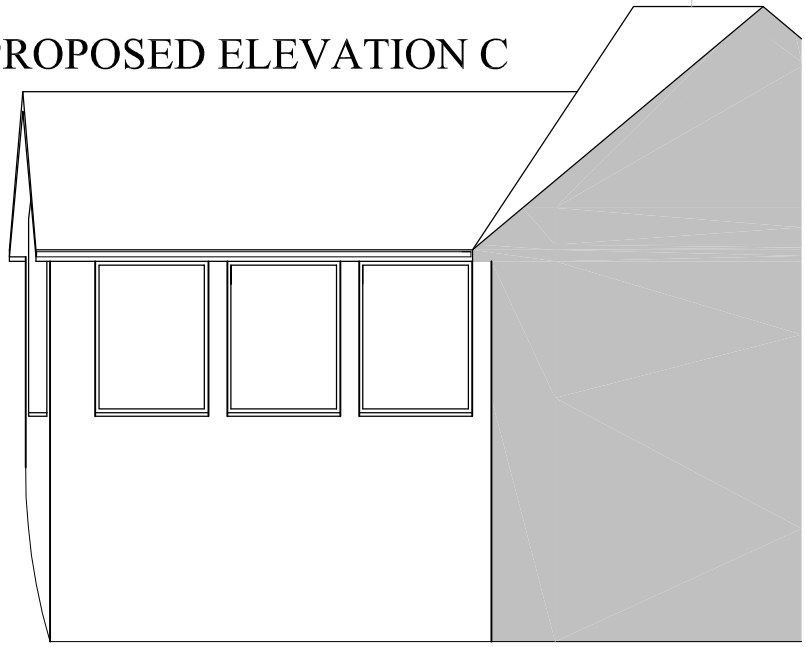

Rev	Description	Date	By
A	Gable end to proposed extension	26/05/21	JB

SCALE 1:100

0 1m 2m 3m 4m 5m 10m

DWG TITLE	PROPOSEED ELEVS THE THATCH NOTTINGHAM ROAD WOODLINKEN LANGLEY MILL NOTTS, NG16 4HG
Client	MR R DUNN
SCALE	1:100@A4
DATE	FEB '21
DRAWING No.	THA-07 REV A
ISSUE	PLANNING

Copyright 2021