ALL DIMENSIONS TO BE CHECKED ON SITE.

TOTAL ALL FLOORS INTERNAL AREA 681.0m² = 7318ft²

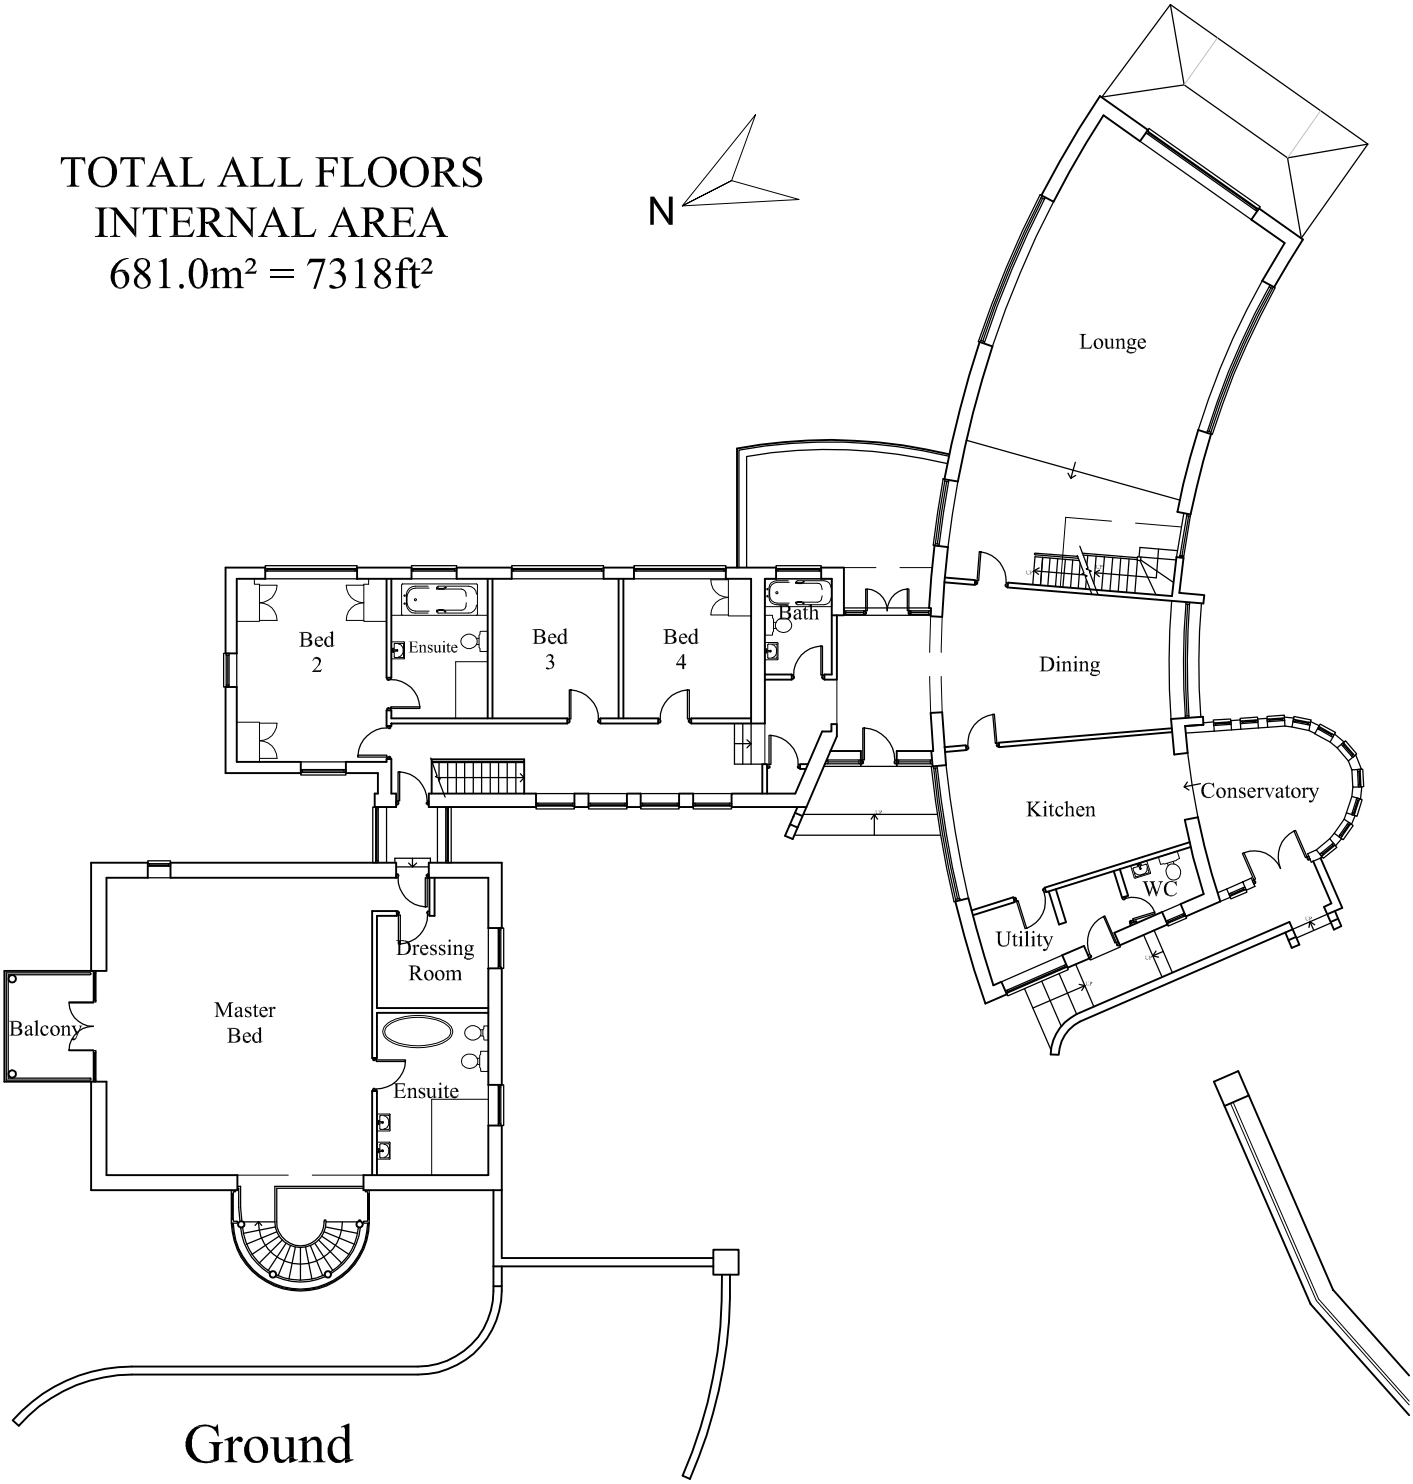

Ground

Rev	Description	Date	By

DWG TITLE	EXISTING GROUND FLOOR THE THATCH NOTTINGHAM ROAD WOODLINKEN LANGLEY MILL NOTTS, NG16 4HG
Client	MR R DUNN
SCALE	1:200@A4
DATE	FEB '21
DRAWING NO.	THA-03 REV
ISSUE	PLANNING

SCALE 1:200

0 2m 4m 6m 20m

Copyright 2021