
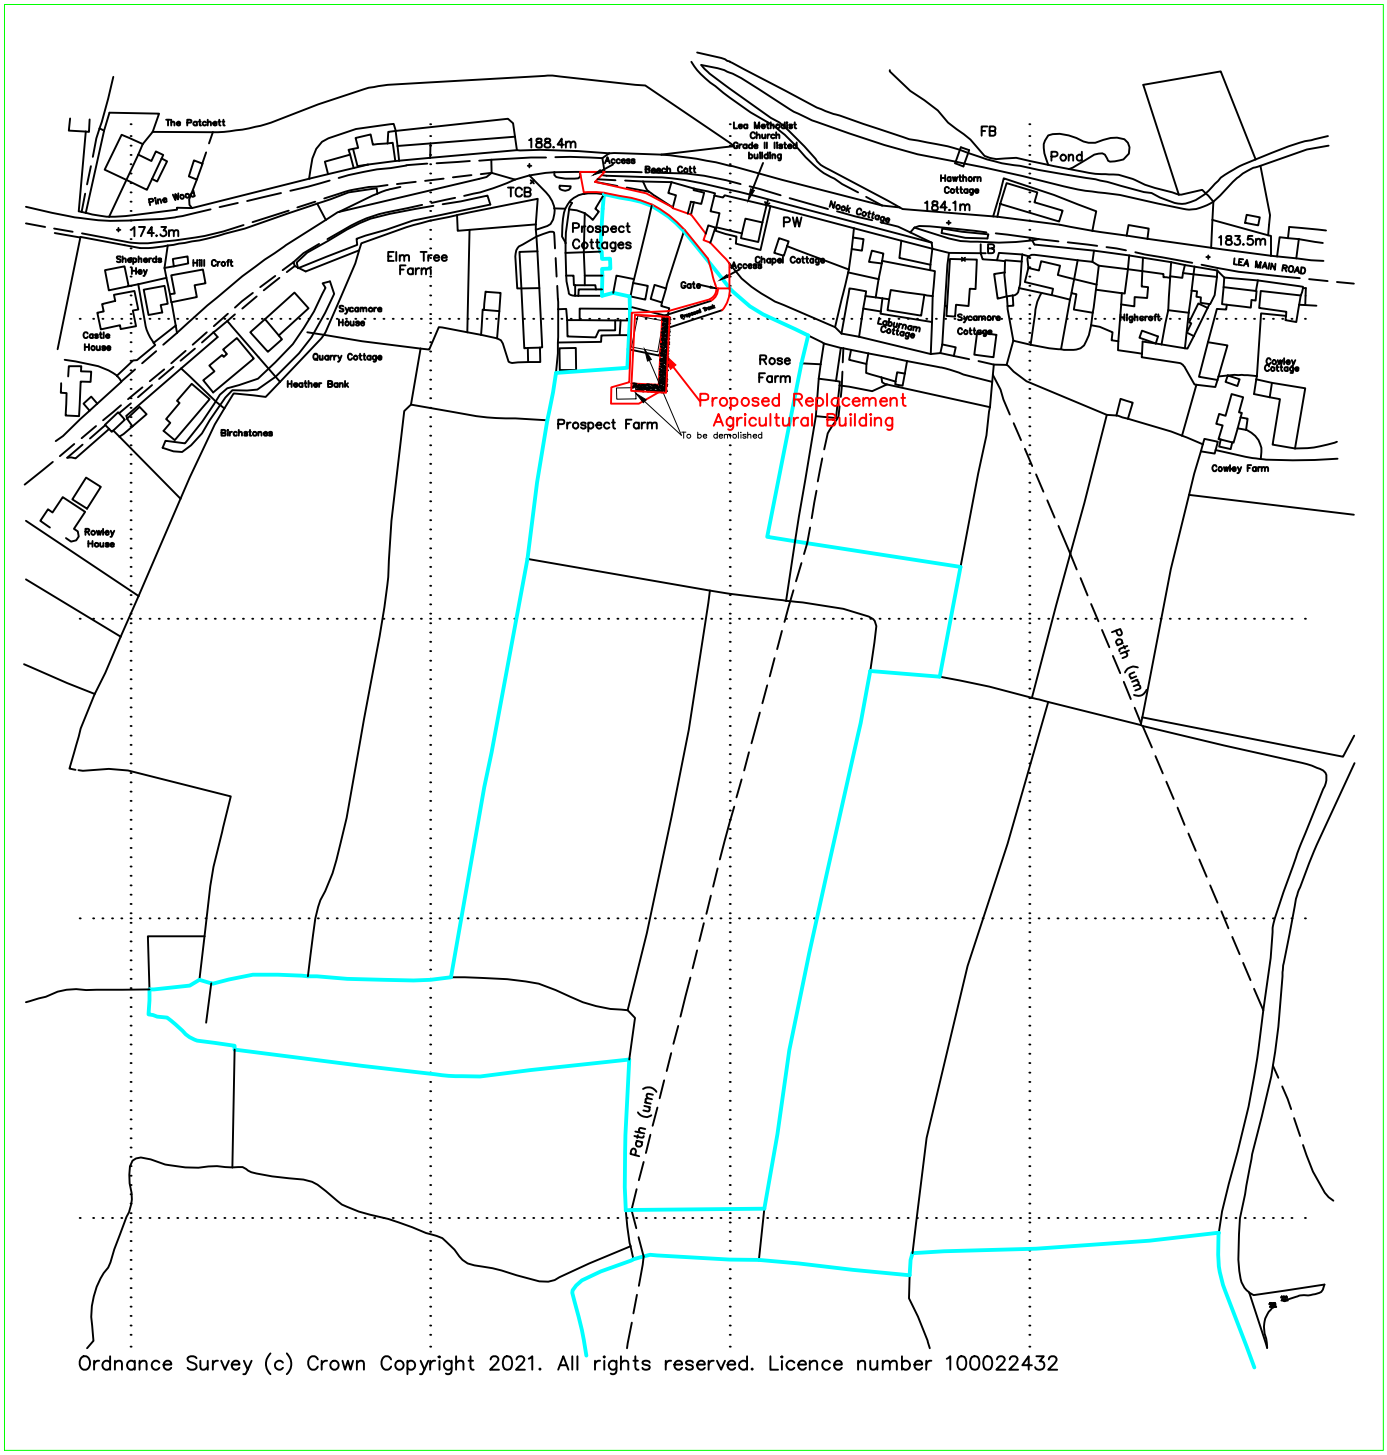


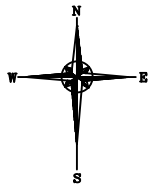

Reproduced from Ordnance Survey digital map data, 1:2500 scale, by permission of Ordnance Survey on behalf of The Controller of Her Majesty's Stationery Office.
© Crown copyright. All rights reserved. Licence Number: 100046980

Client:	Mr D Gayles Cowley Farm, Upper Lea, Lea, Matlock, DE4 5GR	Drawn: Joanne Harrison	Designed:
Project:	Proposed Replacement Agricultural Building at Prospect Cottage Farm, Upper Lea, Matlock, DE4 5GR	Checked:	Approved:
Title:	Location plan	Index no.:	Date: 20.04.21
		Scales: 1:2500 @ A4	
A & H Structures Ltd Narlow Works, Thorpe ASHBOURNE. DE6 2AT Tel: 01335 350419		Drg. No. 1470-001	Rev. C