SK110 - Proposed Gabion Wall and Fence

Scale 1 : 50 @A3

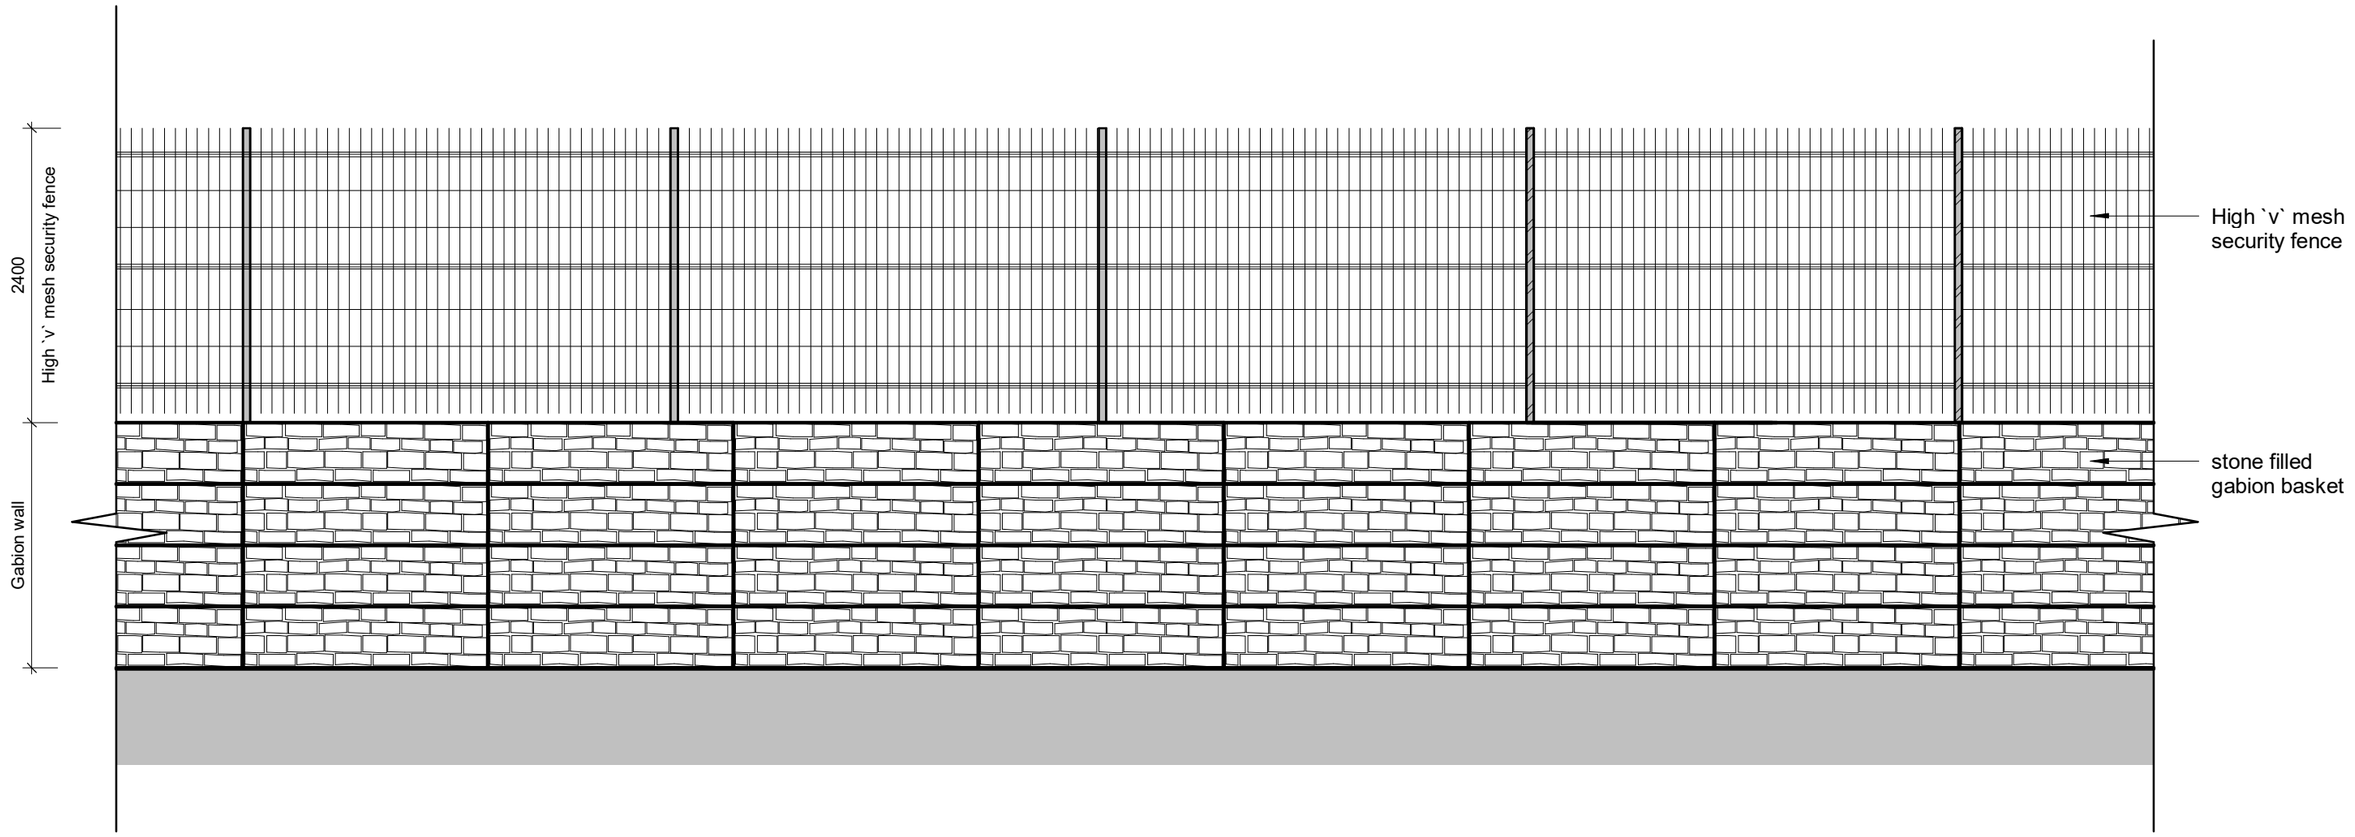

PLANNING ISSUE

17013

Proposed Yard Extension Extension

Collins Earthworks Ltd

Welland
Tel : 01536 601735
Email: info@wellandgroup.co.uk