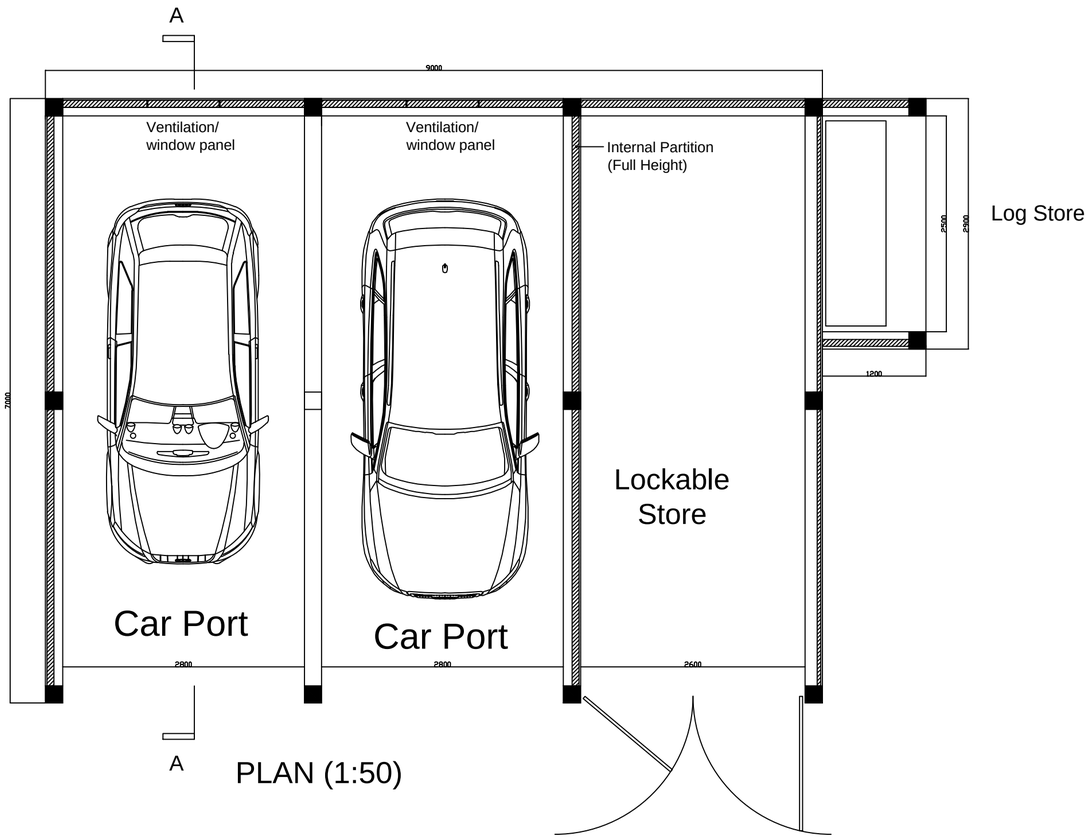

PLAN (1:50)

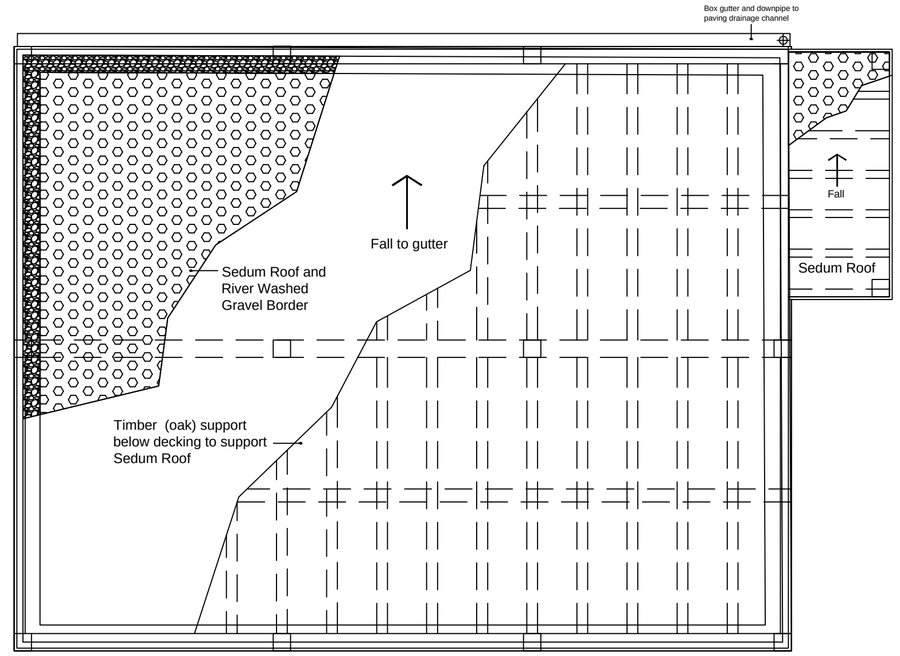

ROOF PLAN (1:50)

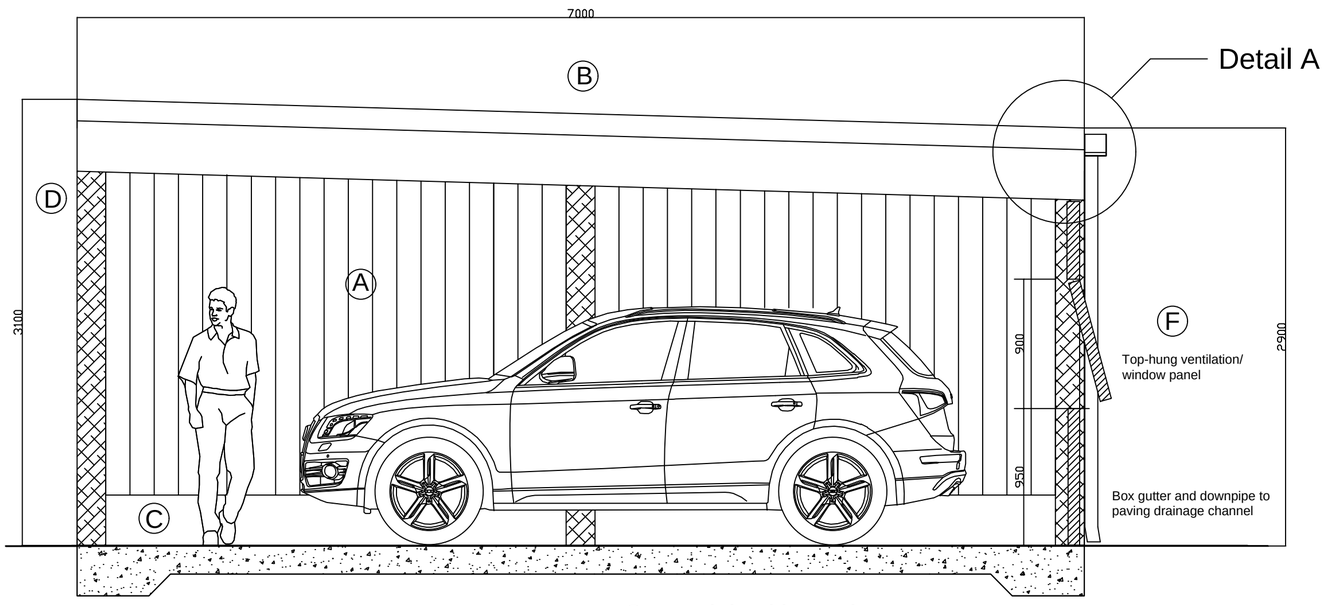

SECTION A-A (1:30)

Conc. slab with mesh
reinforcement to Eng. detail

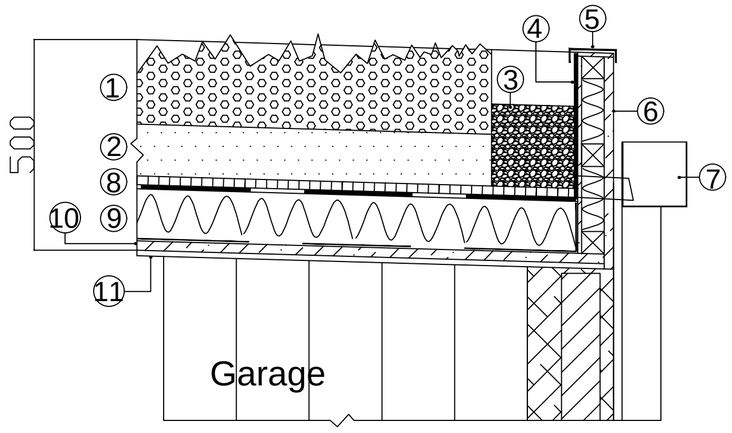

DETAIL 'A' (1:10)

NOTES:

1. Green roof and seed mix
2. Substrate
3. 200 mm River washed gravel border
4. Waterproofing membrane
5. Capping
6. Roof perimeter structure of tanalised timber frame, 22mm structural ply facing, ply rear facing and ply top
7. RW hopper, downpipe and connection from sedum roof
8. Filter, drainage and protection layer
9. 120mm insulation and vapour barrier
10. 22 mm structural plywood deck
11. 13 mm moisture resistant plasterboard

NOTE: For Legend, see drg. 17/15/CP/PP01

NOTES

No dimensions are to be scaled from this drawing. Contractors must verify all figured dimensions before commencing any work or making shop drawings.

This drawing is the sole property of Bill Chew Architect Ltd and no part may be reproduced without permission of the above.

Client: Mr & Mrs A Mundin

Project: Proposed New Car Port & Ancillary Accom. at Bonnie View Nursery, Schoolhouse Lane, Heage, Derbyshire DE56 2BB

Drawing: Proposed Plan, Roof Plan, Section A-A and Detail A

Drawing N°: 17/15/CP/PP 02

North

Scale: 1:50; 1:30; 1:10

Date: June 2021

Drawn: BC

Checked: BC

BILL CHEW ARCHITECT
ARCHITECTURE | CONSULTANCY | MANAGEMENT
EMAIL: billchew@btinternet.com WEB: www.billchewarchitect.co.uk
3 OLD STABLE YARD, BURY ST EDMUNDS, IP33 1SU TEL: 01284 719694 MOB: 07401 425986