LEGEND (Refer to Drgs 17/15/CP/PP 02 & PP03)

Ⓐ Vertical cedar cladding to match main house

Ⓑ Sedum Roof (to falls & Gutter)

Ⓒ Solid Oak plinth

Ⓓ Solid oak structural frame to match local vernacular

Ⓔ Vertical cedar cladding for doors to Lockable Store with s/ steel door furniture

Ⓕ Top hung ventilation/ window panel with stay

Location Plan (1:1250)

Rev. A

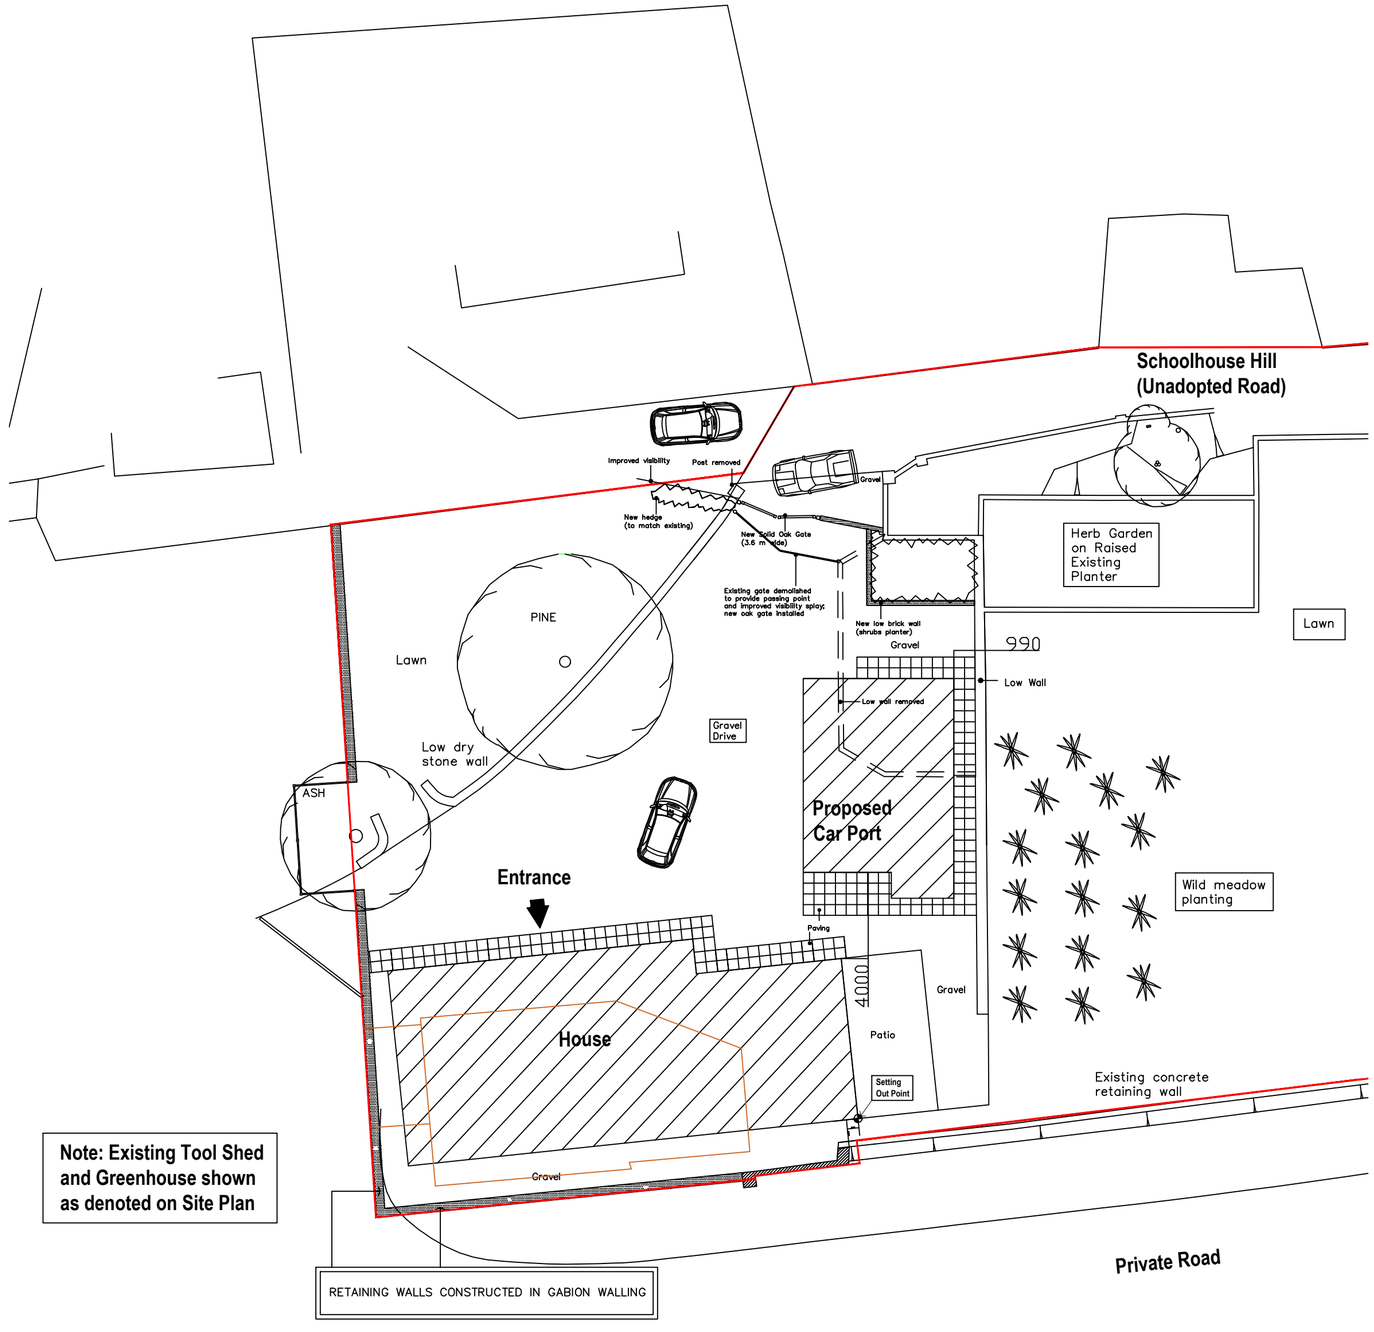

Note: Existing Tool Shed and Greenhouse shown as denoted on Site Plan

Block Plan (1:200)

Rev. A

NOTES

No dimensions are to be scaled from this drawing. Contractors must verify all figured dimensions before commencing any work or making shop drawings.

This drawing is the sole property of Bill Chew Architect Ltd and no part may be reproduced without permission of the above.

Date
01.06.21 Rev. A, Amendments 'as clouded' (words re-named)

Client: Mr & Mrs A Mundin

Project: Proposed New Car Port & Ancillary Accom. at Bonnie View Nursery, Schoolhouse Lane, Heage, Derbyshire DE56 2BB

Drawing: Location and Site Plan

Drawing N°: 17/15/CP/PP 01 revA

North

Scale: 1:200; 1:150

Date: June 2021

Drawn: BC

Checked: BC

BILL CHEW ARCHITECT
ARCHITECTURE | CONSULTANCY | MANAGEMENT
EMAIL: billchew@btinternet.com WEB: www.billchewarchitect.co.uk
3 OLD STABLE YARD, BURY ST EDMUNDS, IP33 1SU TEL: 01284 719694 MOB: 07401 425986