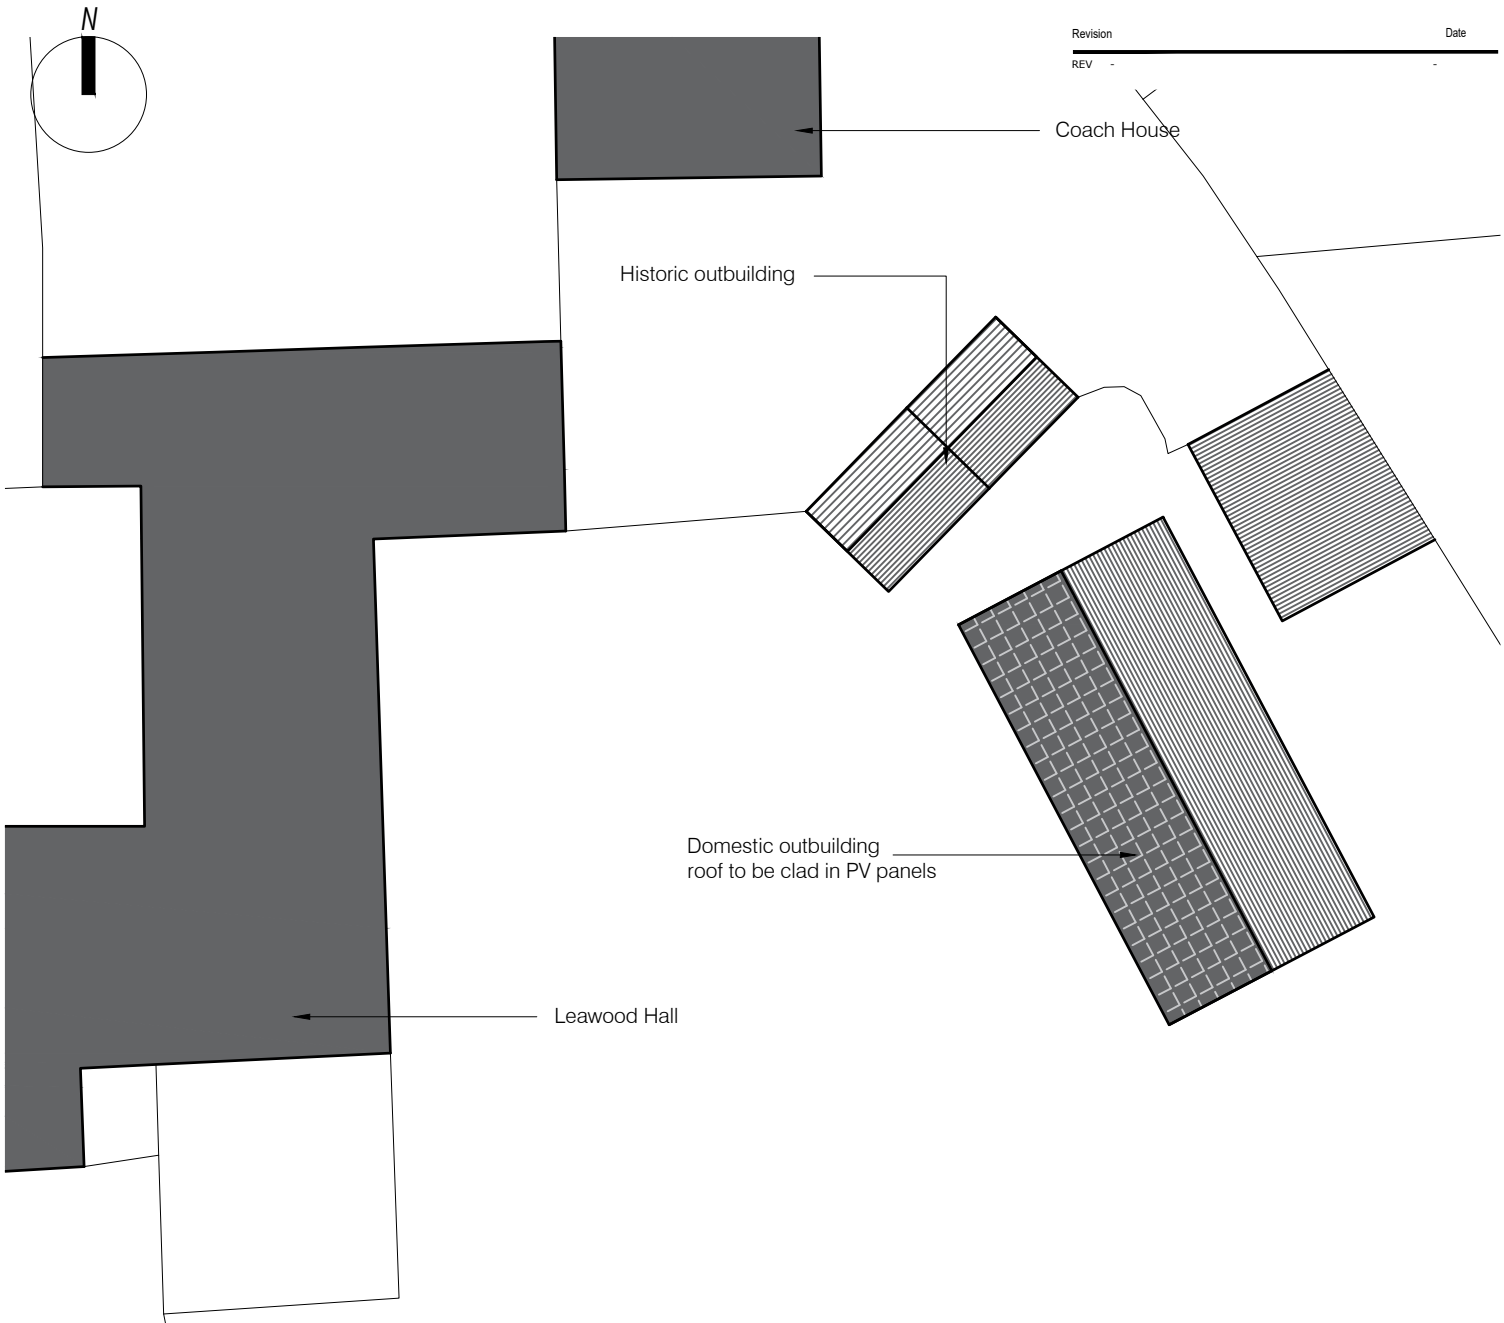

Revision	Date
REV -	-

PlanningDesign

Second Floor, Suite 3
Woburn House
Vernon Gate
Derby
DE1 1UL

Tel: 01332 347 371
E-mail: info@planningdesign.co.uk
www.planningdesign.co.uk

PROJECT DESCRIPTION:
Installation of PV Panels
Leawood Hall
Lea Road
Holloway
Derbyshire

DRAWING TITLE:
Site Block Plan

DRAWN BY:	CHECKED BY:
JC	-

CLIENT
Mr. & Mrs. Taylor

DRAWING NUMBER:	REVISION:
003	-

SCALE:	DATE:
1:200 @ A4	2021/05/26

STATUS
PLANNING

DRAWING REF:
2966-003

© COPYRIGHT EXISTS ON THE DESIGNS AND INFORMATION SHOWN ON THIS DRAWING : The Contractor must verify all dimensions on site before making shop drawings or commencing work of any kind. No dimensions to be scaled from this drawing. Architect to be notified of any discrepancies in dimensions immediately