0m 1m 2m 3m 4m 5m

Visual Scale 1:50 @ A1



South West Elevation
1:50

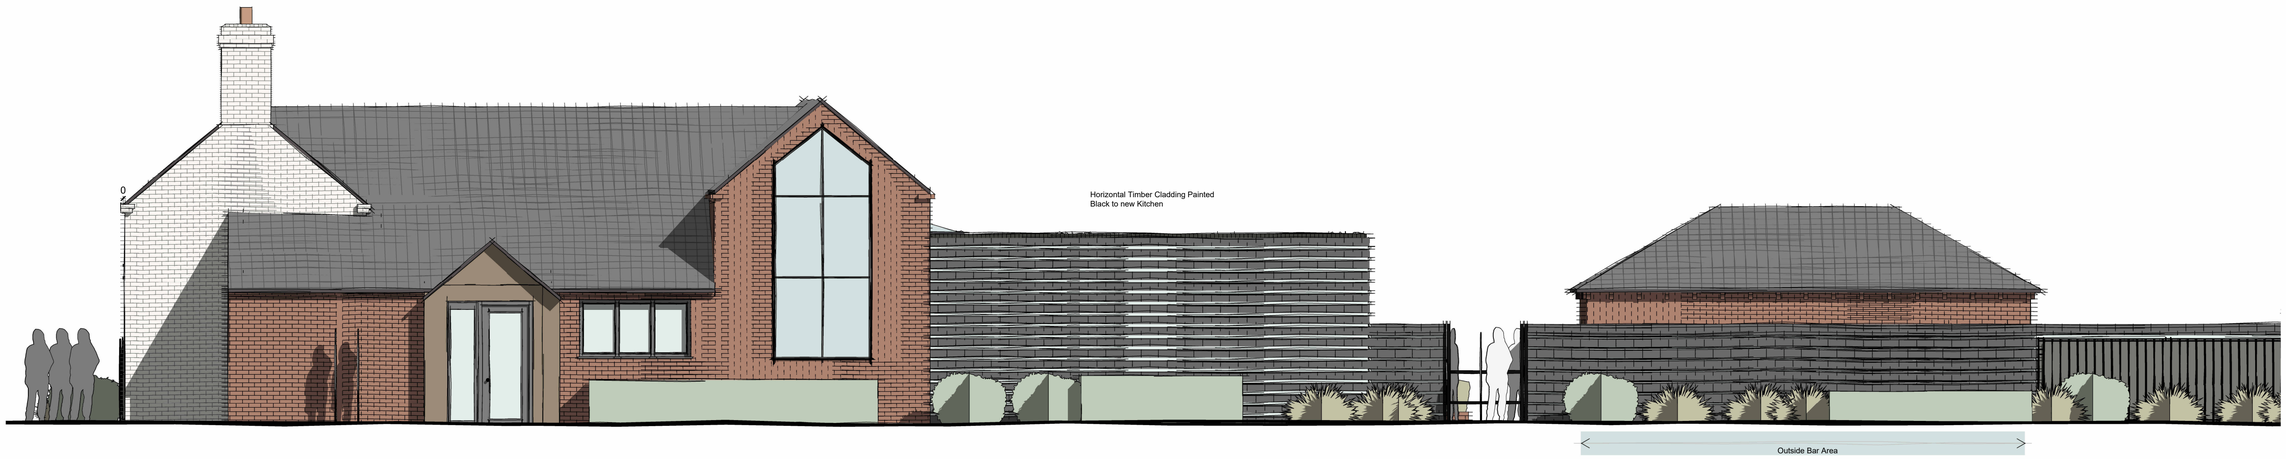

South East Elevation
1:50

Image Ref: Proposed Elevations

HES ARCHITECTS | HARDWICK EATON STUDIO