RETAINING WALL & HARDSTANDING
THE HAINING, 1 ASHBOURNE ROAD, BELPER DE56 2DA

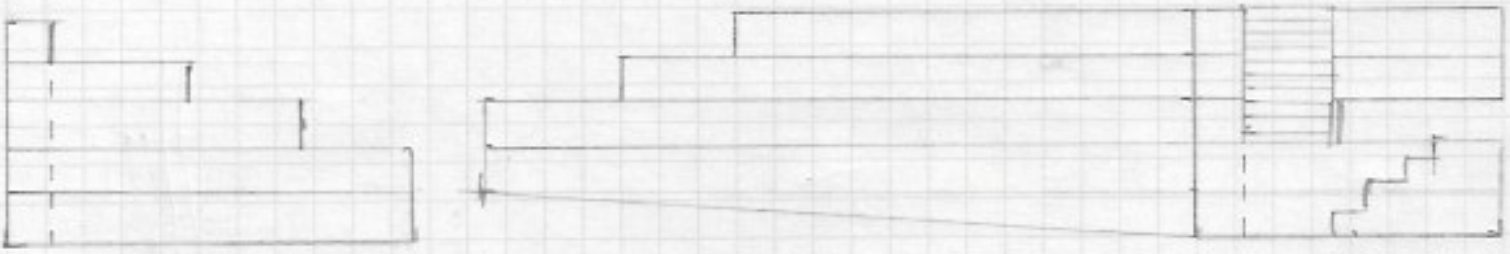

elevation A

elevation B

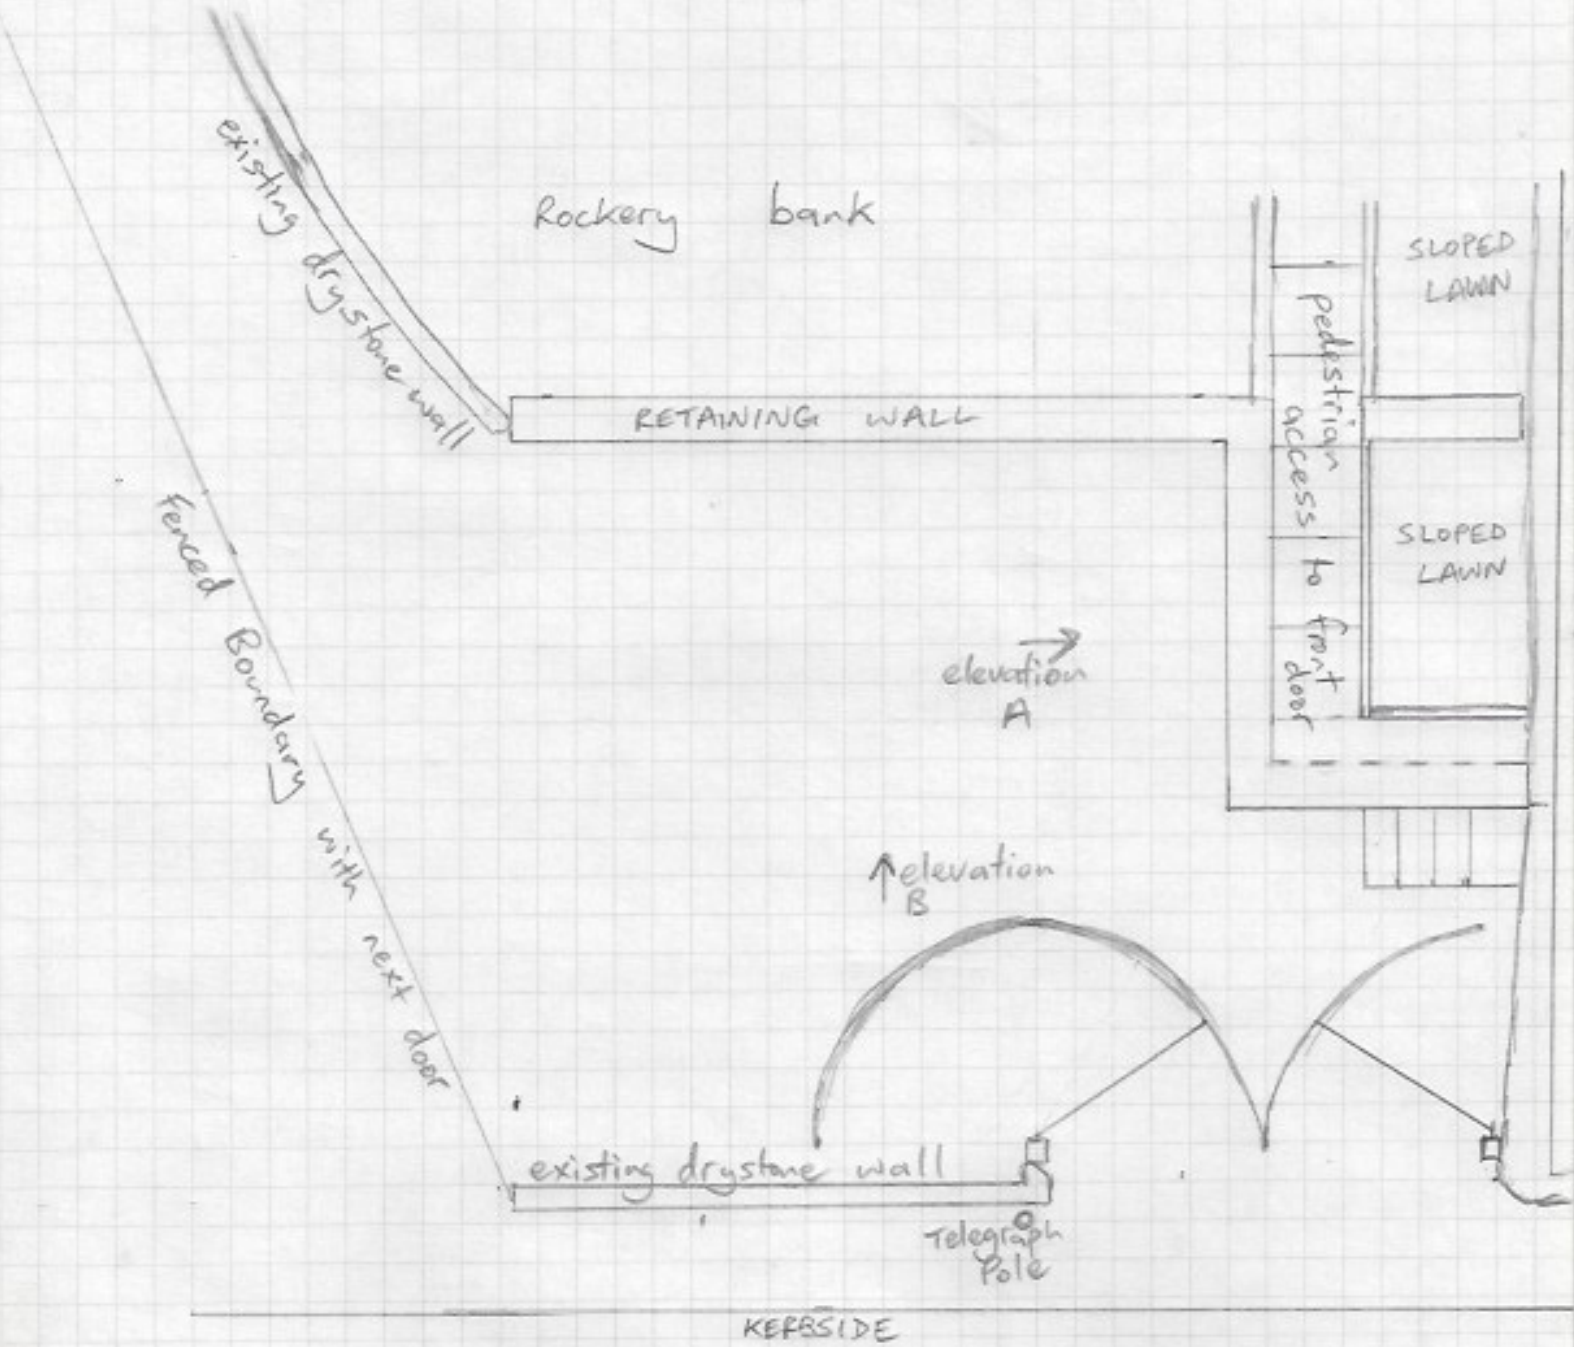

REF. PP09901399 2/6/21 1:100 @ A4