DWG No - AD/106/002

SCALE - 1:50

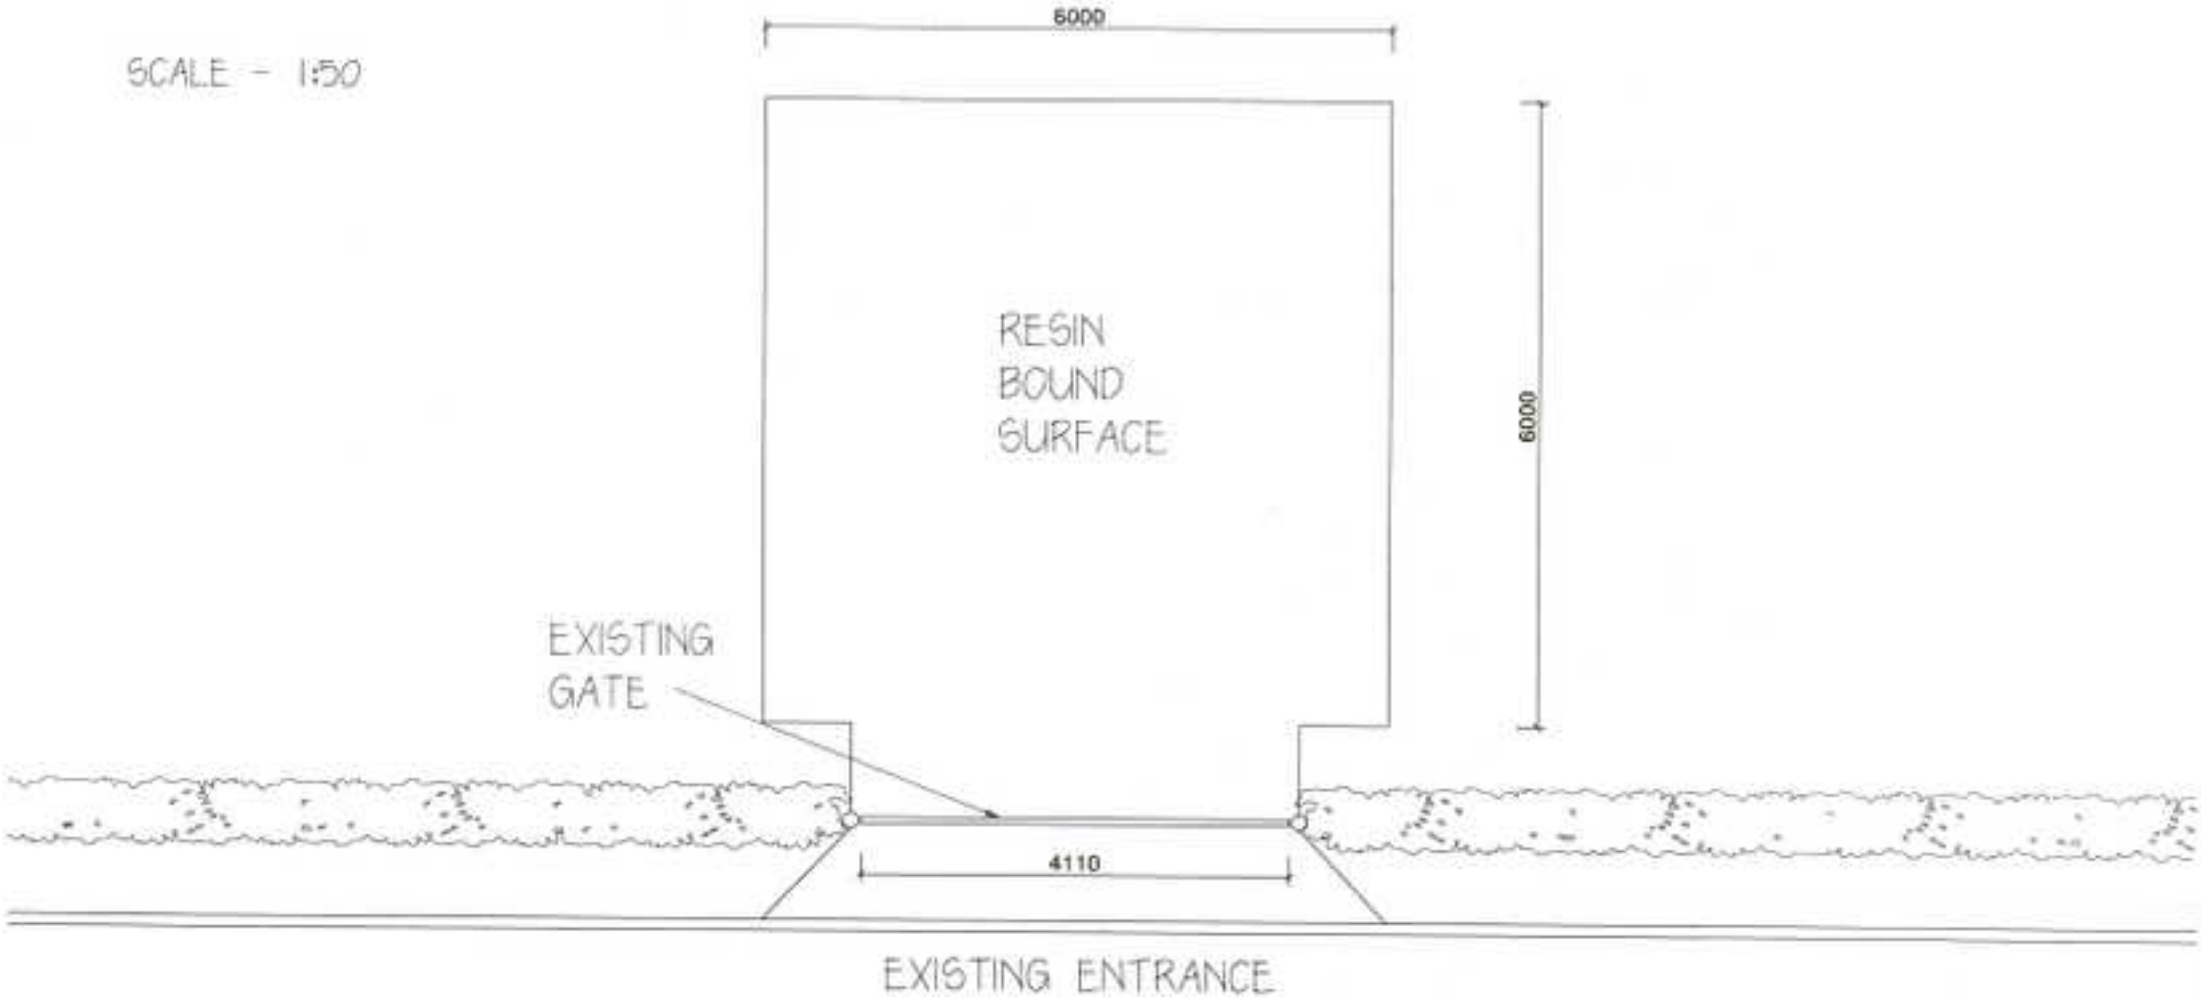

PROPOSED STABLE BLOCK WITH STORAGE AND SHELTER AT LAND ADJACENT TO SEARSONS HOUSE FARM, CODNOR DENBY LANE, CODNOR, DE5 9SN