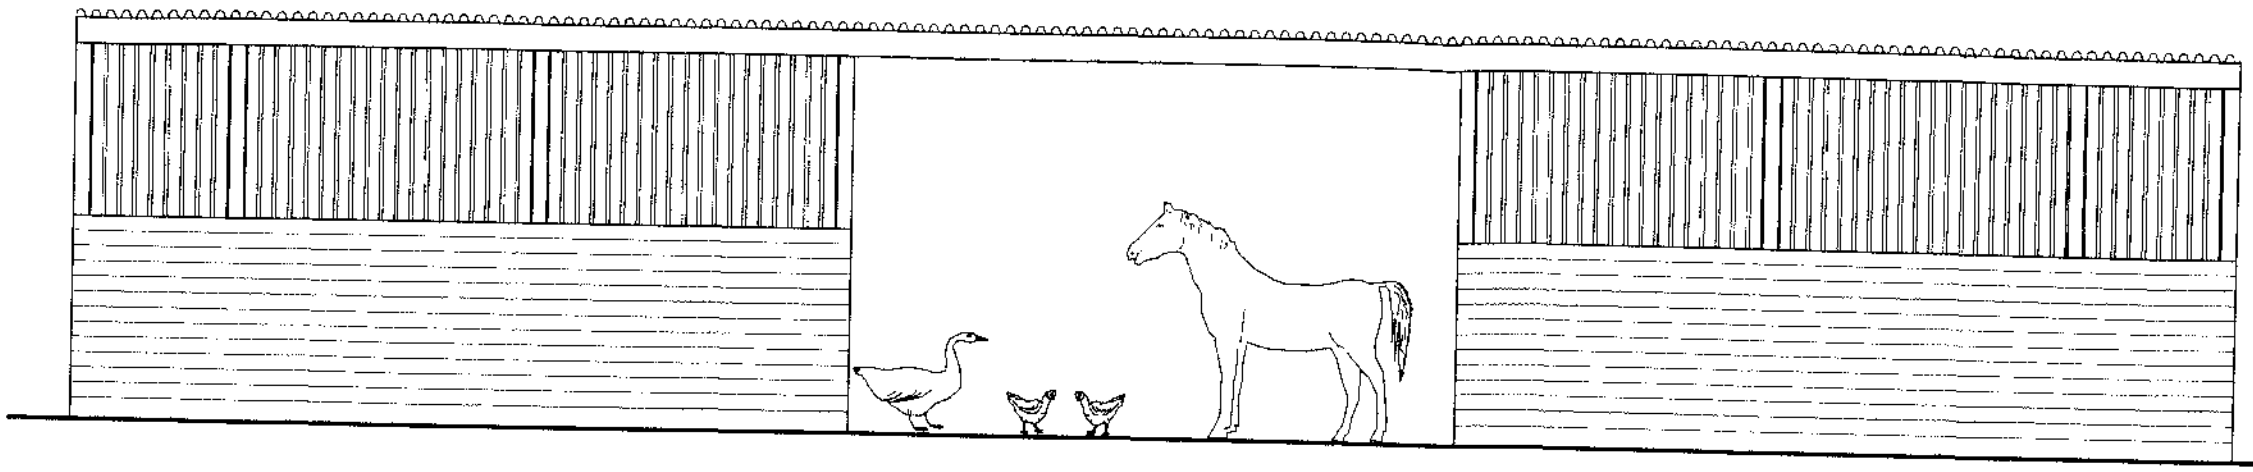

FRONT ELEVATION

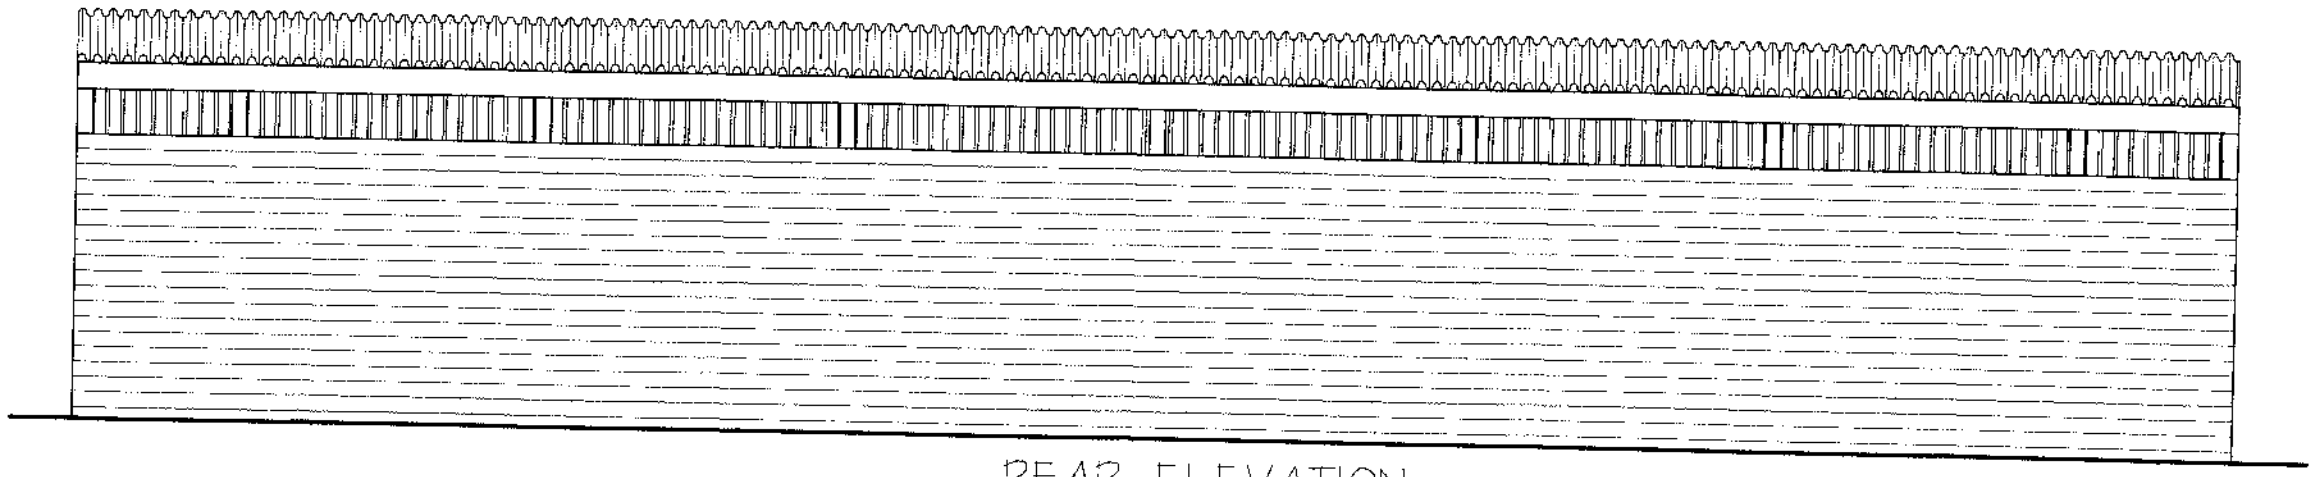

REAR ELEVATION

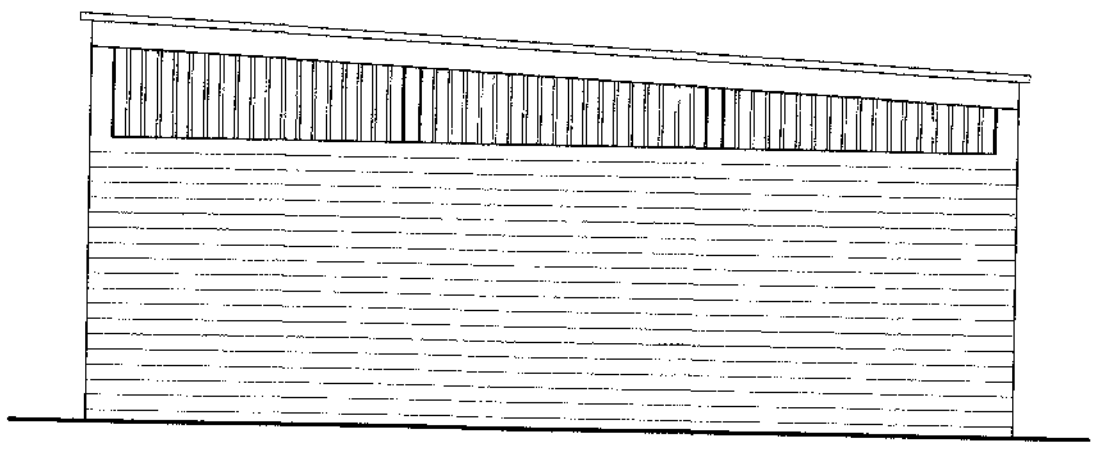

SIDE ELEVATION

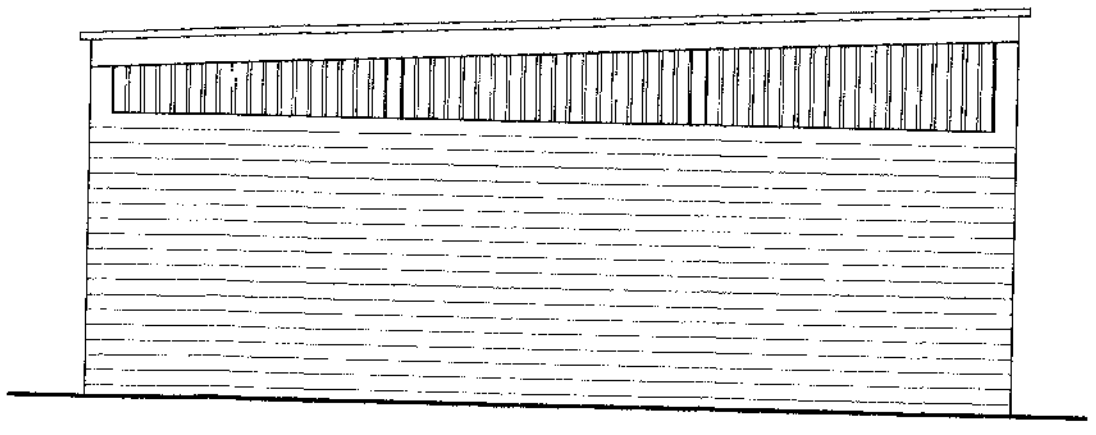

SIDE ELEVATION

MATERIALS

WALLS - METAL PROFILE SHEET

- TIMBER GRILL FOR VENTILATION

ROOF - METAL PROFILE SHEET

SCALE - 1:50

DWG No - AD/106/007

PROPOSED STABLE BLOCK WITH STORAGE AND SHELTER AT LAND ADJACENT TO SEARSONS HOUSE FARM, CODNOR DENBY LANE, CODNOR, DE5 9SN