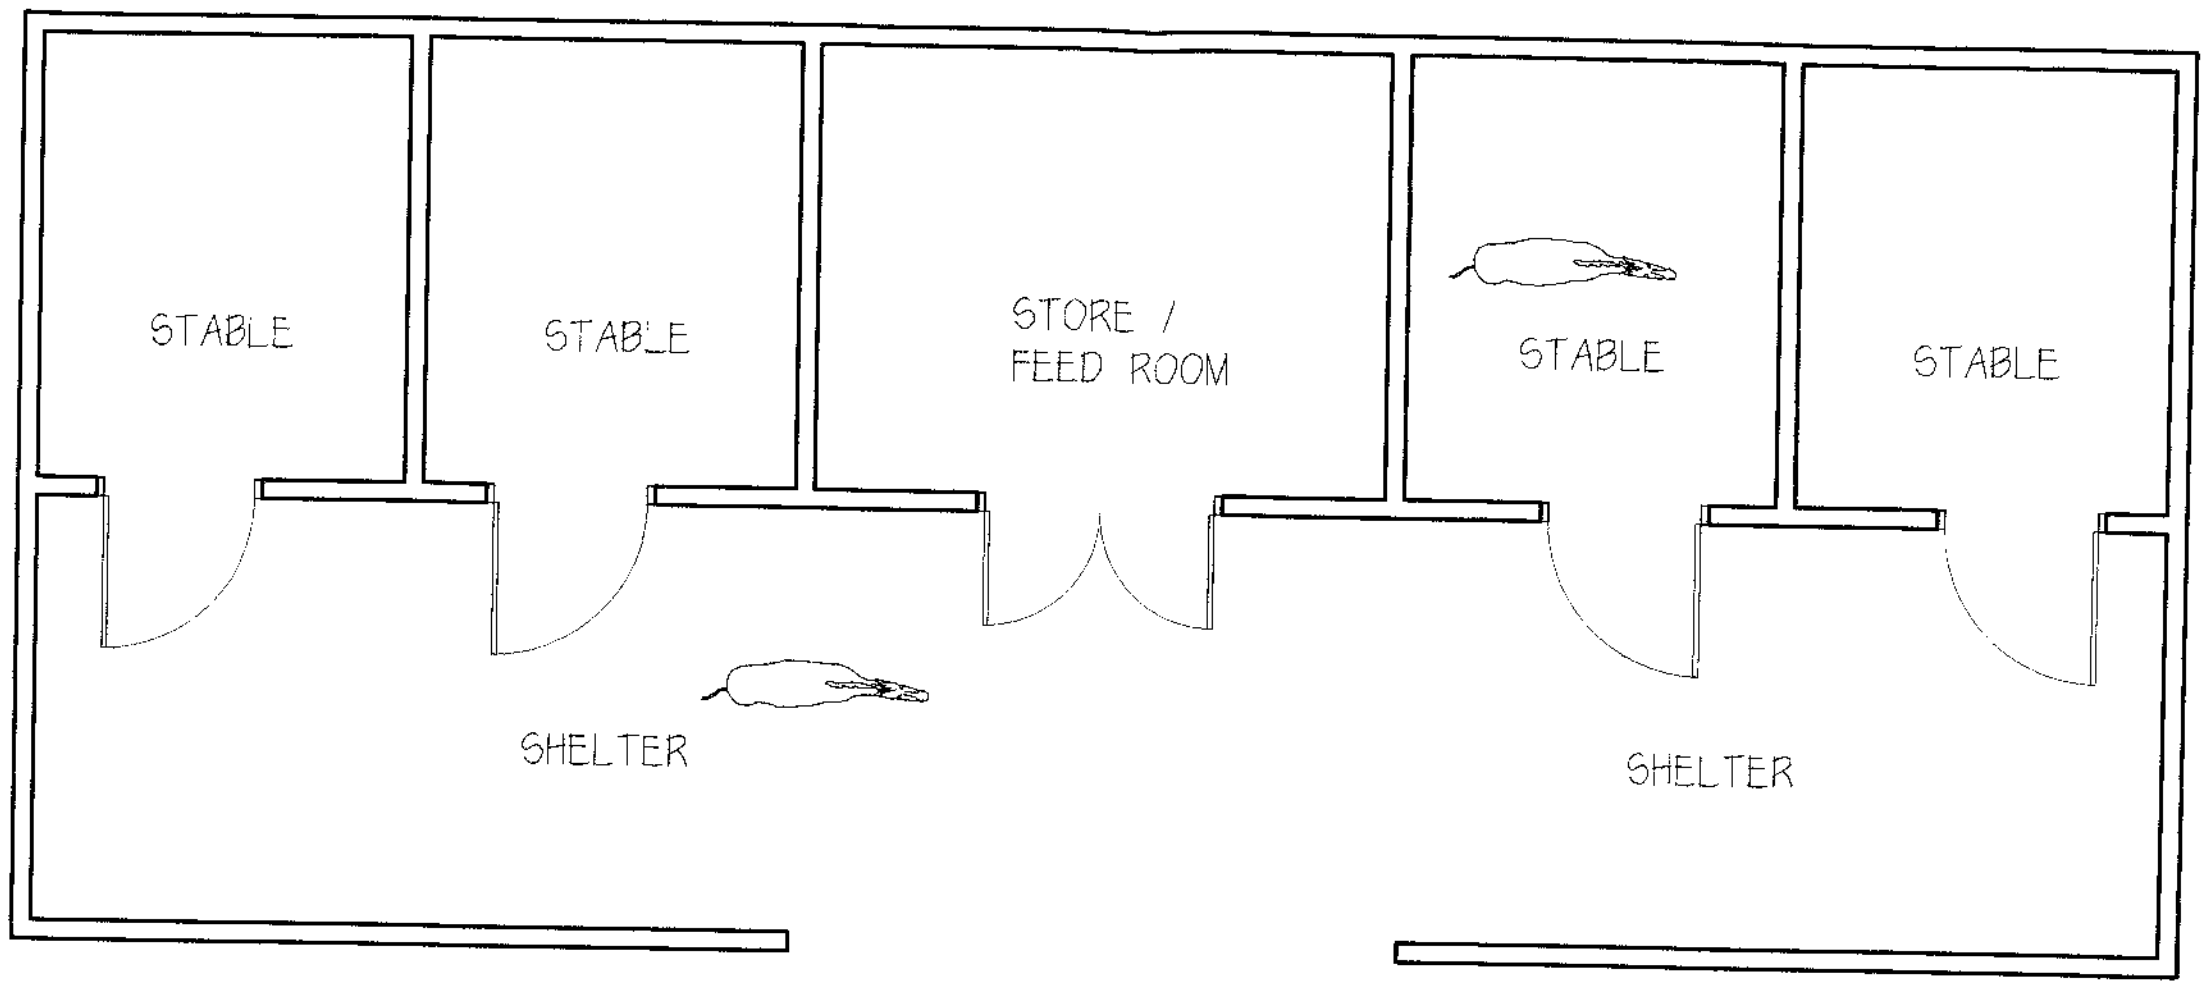

STABLE LAYOUT

SCALE - 1:50

DWG No - AD/106/008

PROPOSED STABLE BLOCK WITH STORAGE AND SHELTER AT LAND ADJACENT TO
SEARSONS HOUSE FARM, CODNOR DENBY LANE, CODNOR, DE5 9SN