RST/EFT
February 2021



3.500

PROPOSED NORTH ELEVATION.

MATERIALS.

ROOF : INTERLOCKING CONCRETE TILES TO MATCH EXISTING. ROOF PITCH 22½°.
ROOF WINDOWS TO BE "VELUX" 700H × 780W WITH FITTED BLINDS.
WALLS : FACING BRICKWORK TO CLOSELY MATCH EXISTING, INCLUDING COURSING, BOND & POINTING.
WINDOWS & DOORS : TO BE WHITE U.PVC WITH INTEGRAL GLAZING BARS AS SHOWN. SEE DETAILED SPEC. FOR GLASS SPEC..
FASCIAS & SOFFITS (VENTED) TO BE WHITE U.PVC.
AIR BRICK LOCATIONS AS DETAIL DRAWINGS.

ALL MATERIALS SUBJECT TO L.P.A. APPROVAL.

PROPOSED EXTENSION.

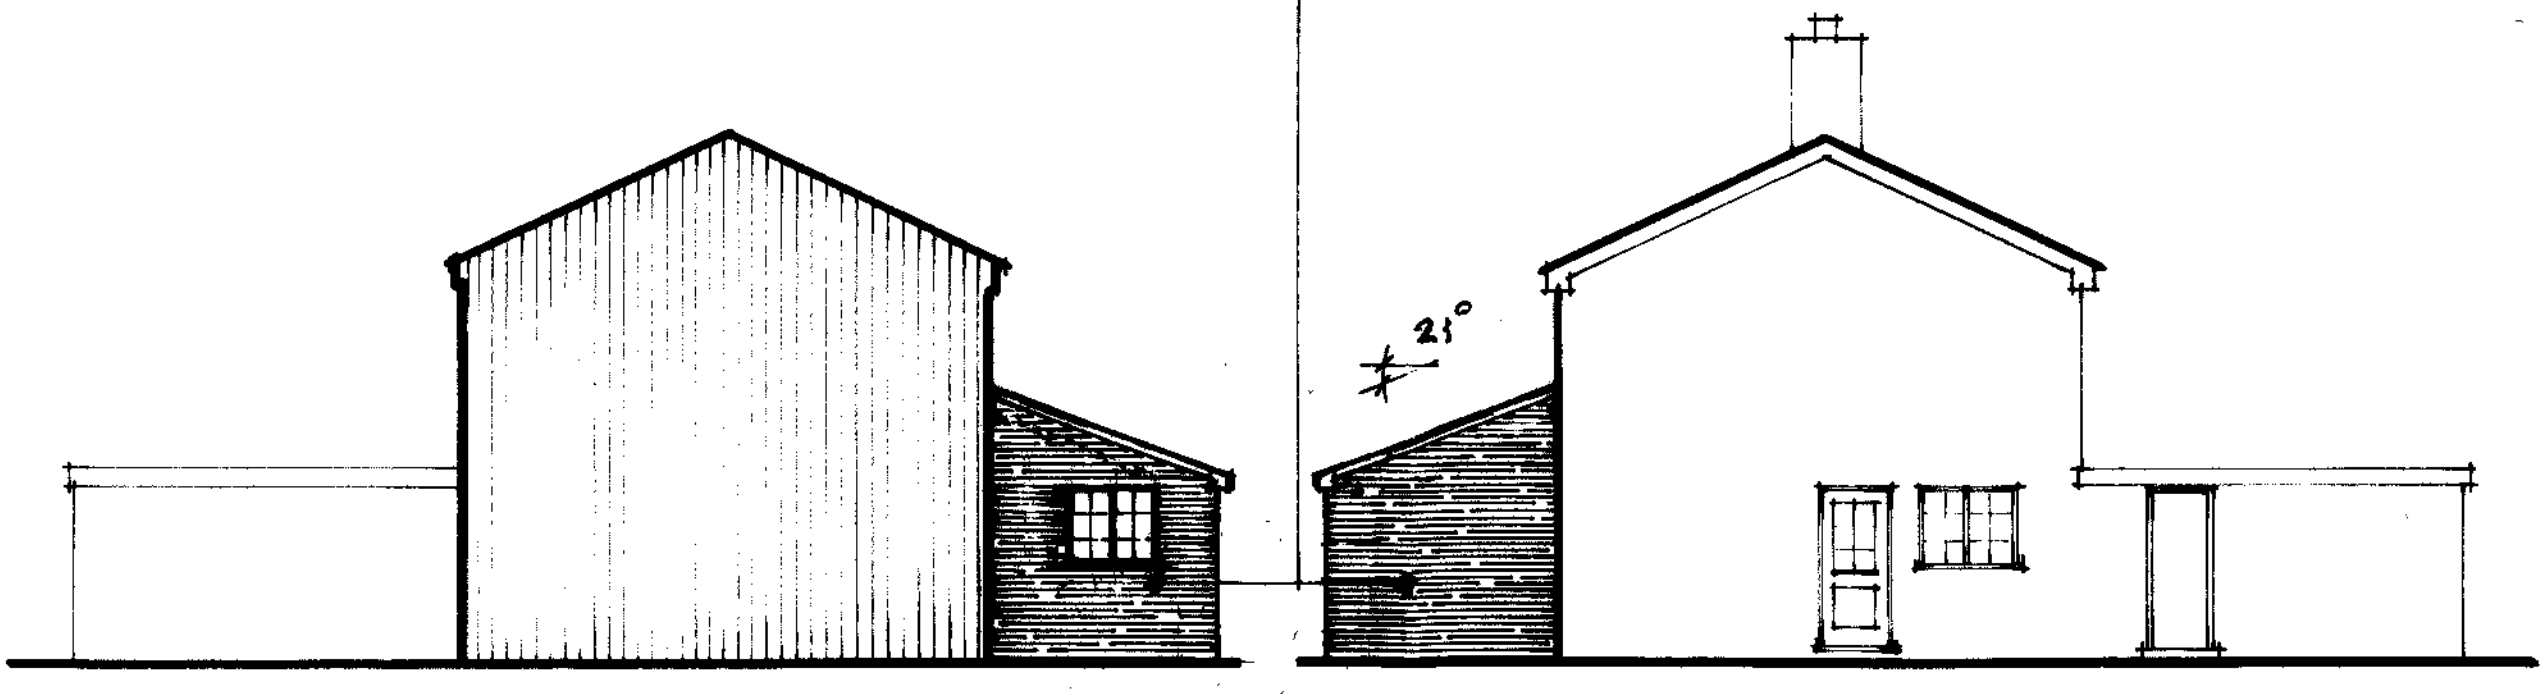

SECTIONAL EAST ELEVATION.

WEST ELEVATION.

REV. A. DEPTH INCREASED. 5/2

1 0 1 2 3 4 5 M.

SCALE. 1 : 100 @ A3 ORIGINAL.

11 CHESTNUT CLOSE, DUFFIELD. DE56 4ND.

PROPOSED ELEVATIONS.

No. RST/03. 'A'

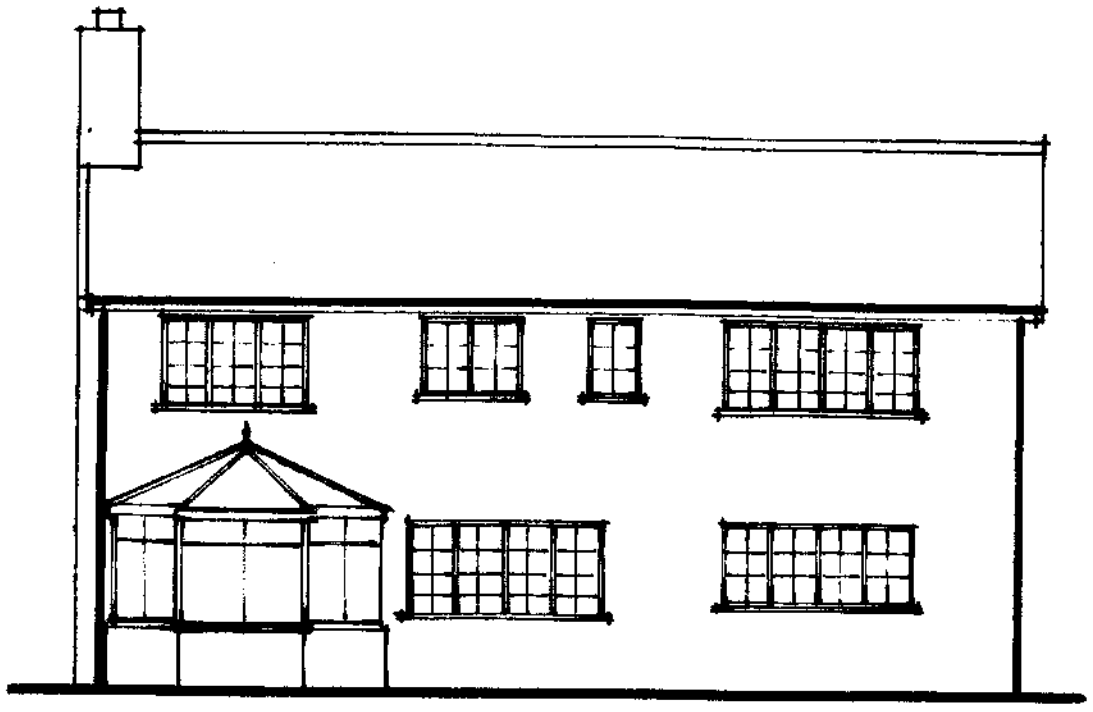

NORTH ELEVATION.



SOUTH ELEVATION.
(UNCHANGED BY PROPOSALS).

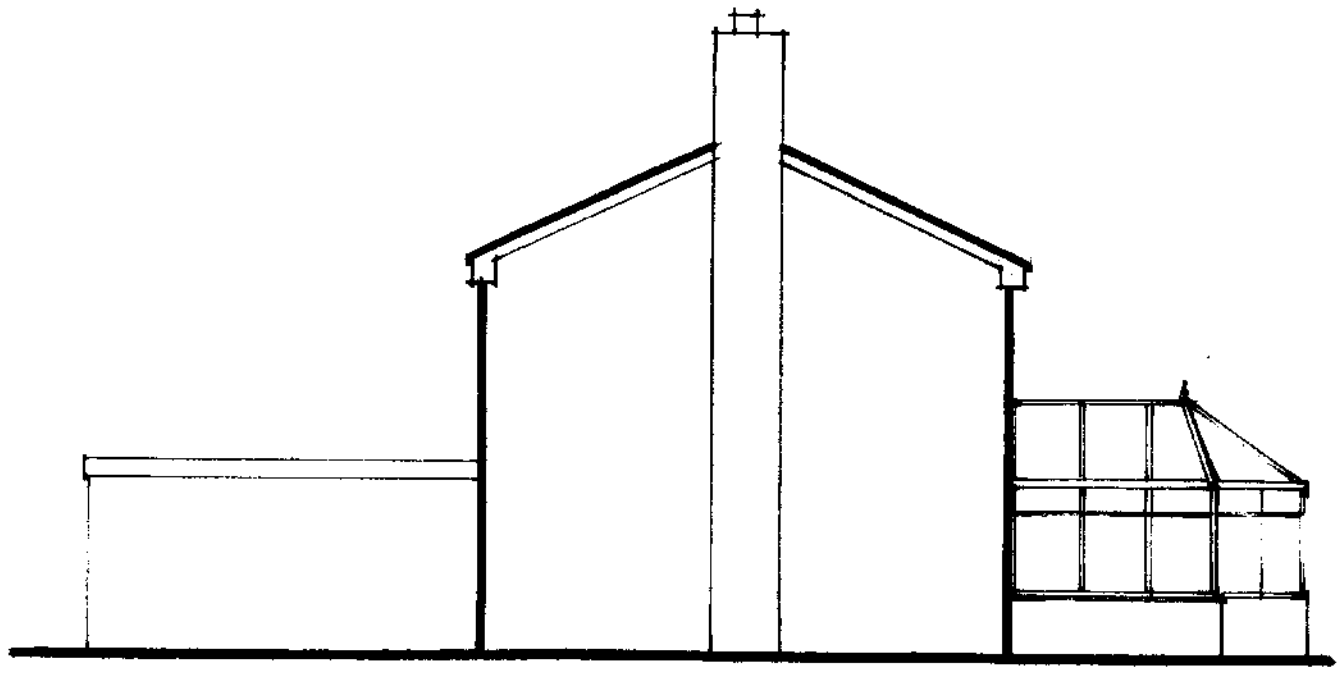

EAST ELEVATION.

1 0 1 2 3 4 5 M.

SCALE. 1:100 @ A3 ORIGINAL.

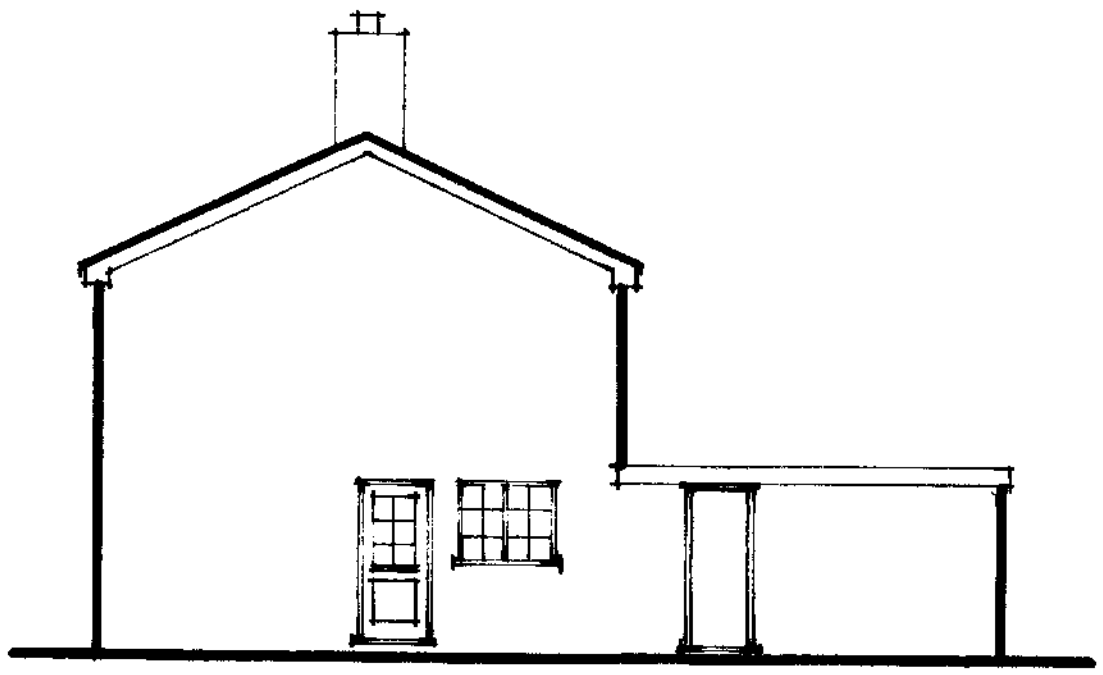

WEST ELEVATION. (CONSERVATORY OMITTED FOR CLARITY)

11 CHESTNUT CLOSE, DUFFIELD. DE56 4ND.

EXISTING ELEVATIONS. No. RST/02.