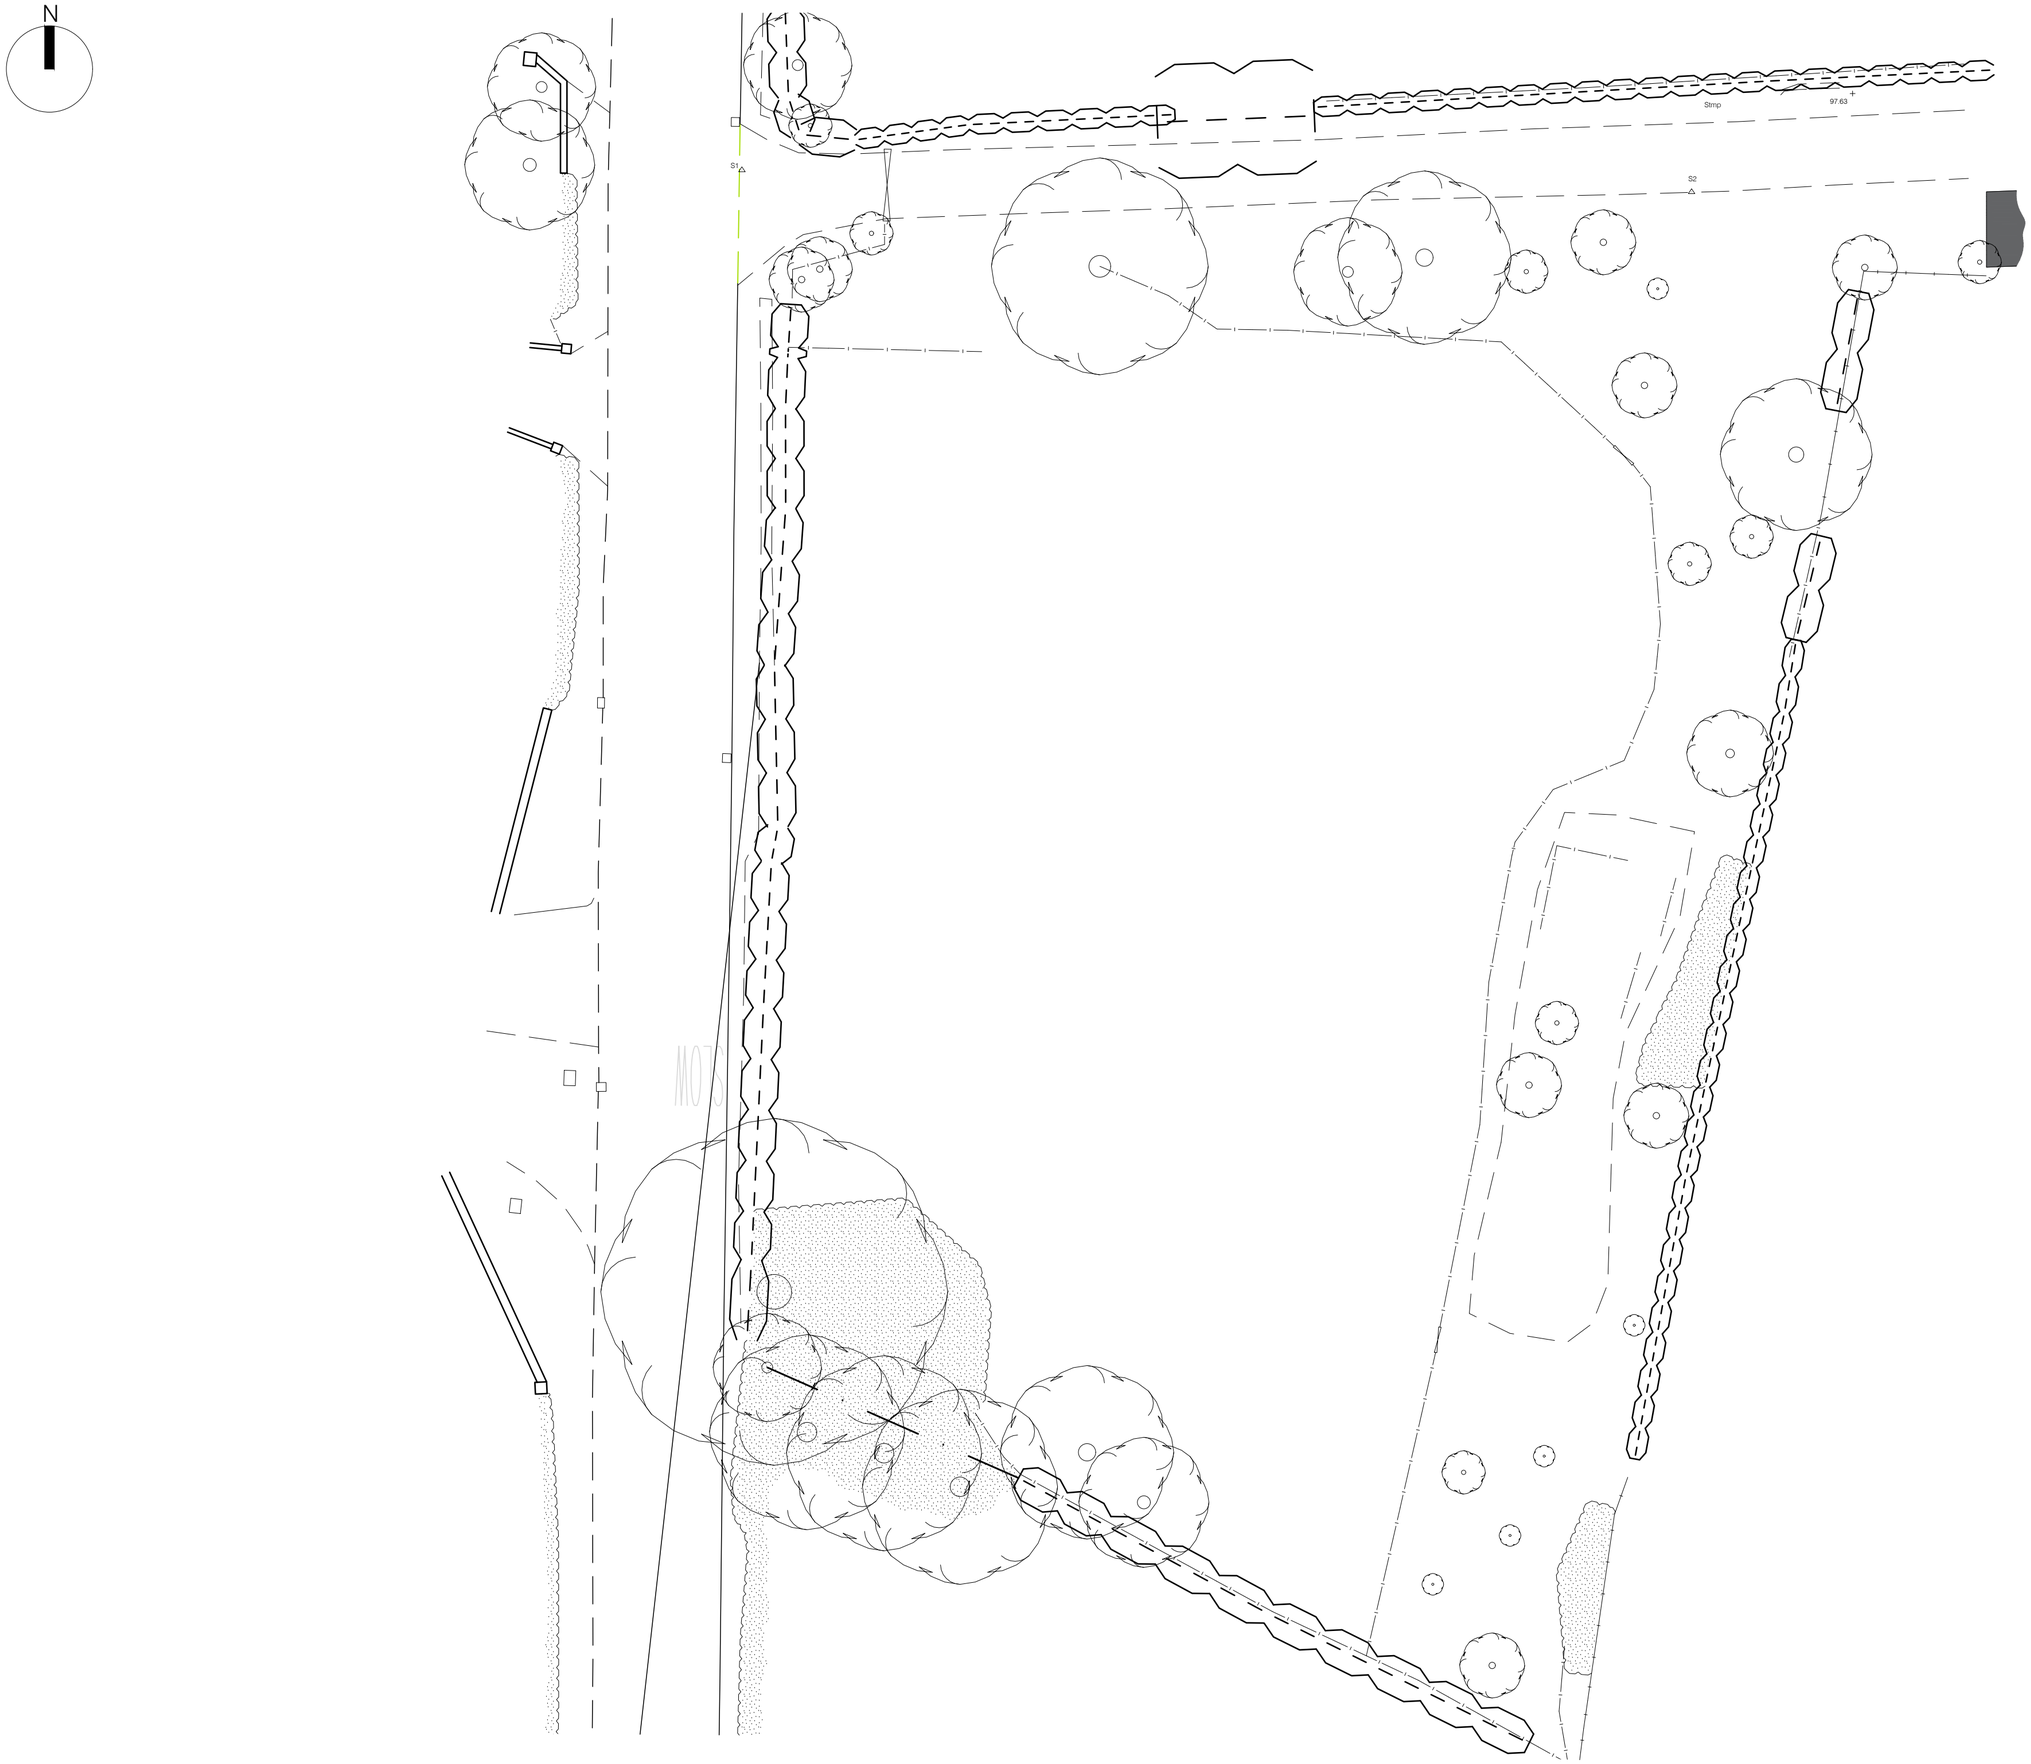


REVISION	DATE
REV -	-

PlanningDesign

Architects and Planning Consultants

3 Woburn House
Vernon Gate
Derby DE1 1UL

Tel: 01332 347 371
E-mail: info@planningdesign.co.uk
www.planningdesign.co.uk

CLIENT

Dr. Mitchell

STATUS:

PLANNING

PROJECT DESCRIPTION:

Erection of Two Dwellings
Amberley
Old Hillcliffe Lane
Turnditch

DRAWING TITLE:

Site Plan as Existing

DRAWN BY:	CHECKED BY:
GH	RBB
DRAWING NUMBER:	REVISION:
002	-
SCALE:	DATE:
1:200 @ A2	2021/5/11

DRAWING REF:

3073 - 002

© COPYRIGHT EXISTS ON THE DESIGNS AND INFORMATION SHOWN ON THIS DRAWING: The Contractor must verify all dimensions on site before making shop drawings or commencing work of any kind. No dimensions to be scaled from this drawing. Architect to be notified of any discrepancies in dimensions immediately