

REVISION	DATE
REV -	-

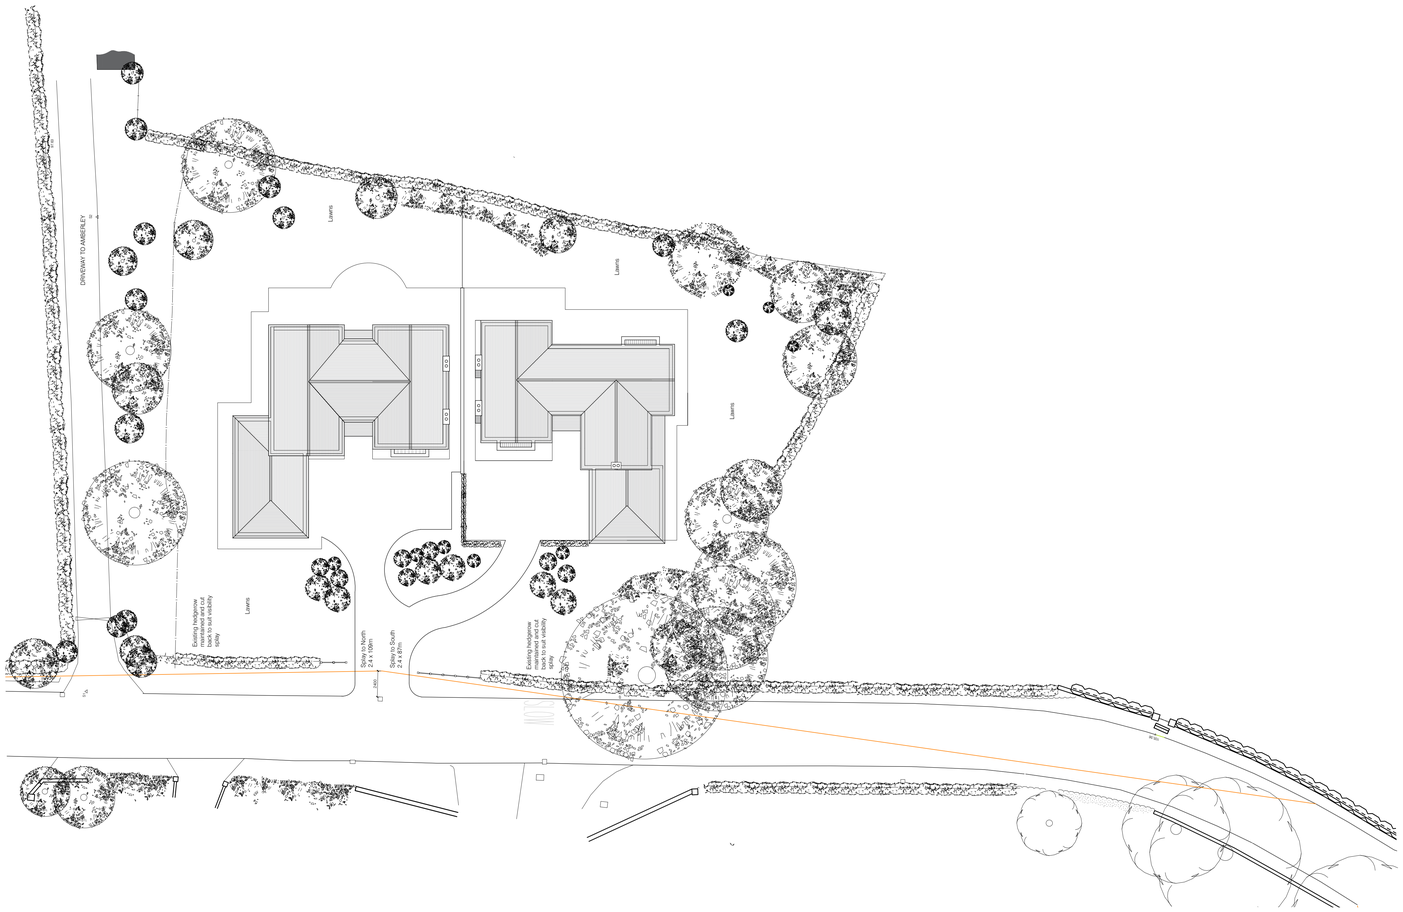

VIS SPLAY TO THE SOUTH
Scale 1:200

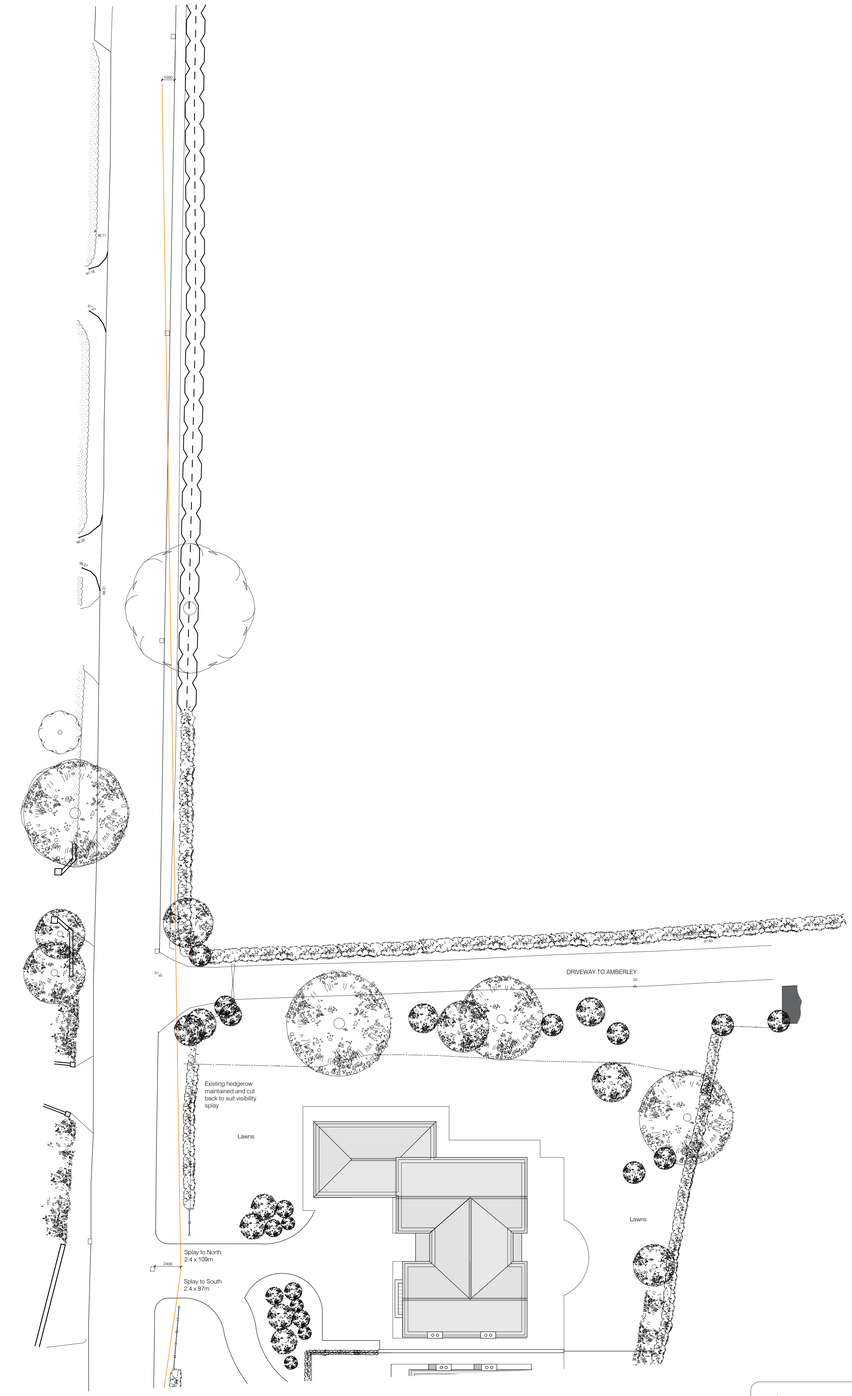

VIS SPLAY TO THE NORTH
Scale 1:200

PlanningDesign
Architects and Planning Consultants
3 Woburn House
Vernon Gate
Derby DE1 1UL
Tel: 01332 347 371
E-mail: info@planningdesign.co.uk
www.planningdesign.co.uk

CLIENT:
Dr. Mitchell

STATUS:
PLANNING

PROJECT DESCRIPTION:
Erection of Two Dwellings
Amberley
Opp Hillcliffe Lane
Turnditch

DRAWING TITLE:
Visibility Splay Calculations

DRAWN BY:	CHECKED BY:
GH	RBB
DRAWING NUMBER:	REVISION:
005	-
SCALE:	DATE:
1:200 @ A0	2021-5-12

DRAWING REF:
3073 - 005

© COPYRIGHT EXISTS ON THE DESIGNS AND INFORMATION SHOWN ON THIS DRAWING. The Contractor must verify all dimensions on site before making shop drawings or commencing work of any kind. No dimensions to be scaled from this drawing. Architect to be notified of any discrepancies in dimensions immediately.