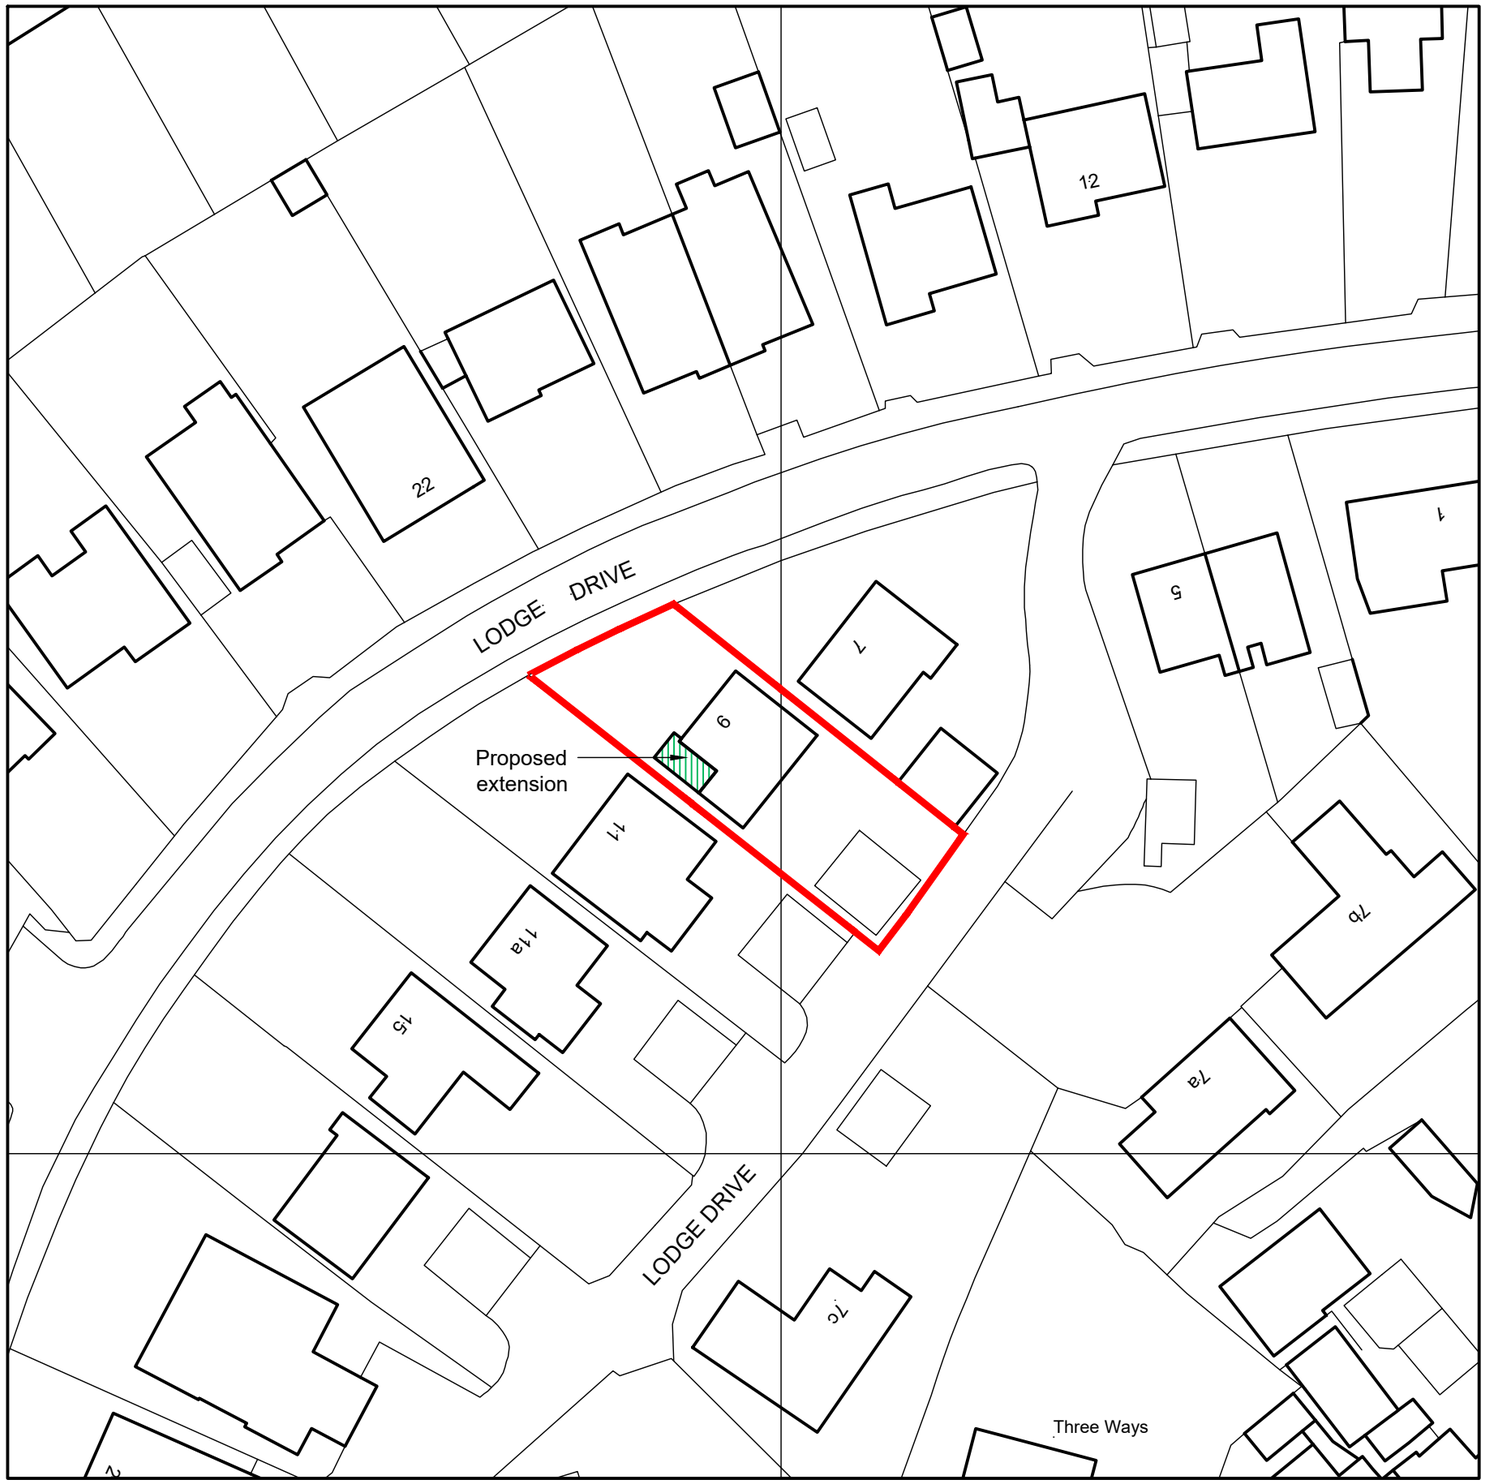


Block Plan (Scale - 1:500)

NOTES:
Copyright of this drawing belongs to Claremont Building Design Ltd and no part may be reproduced or utilised in any way whatsoever without prior written consent from them.
Figured dimensions shall be taken in preference to scaled dimensions and any discrepancies or errors are to be referred to the designer.
Contractor, sub-contractor and suppliers must verify all dimensions on site before commencing work or making any fabrication drawings.
All elements such as structural walls, beams etc are to be checked on site for suitability prior to works undertaken.
All drawings to be read in conjunction with each other and all notes / building regulation specification, energy calculations, structural calculations / design and other professional / consultation documents associated with the project.