CDM Regulations 2015

It is the clients duty to make suitable arrangements for managing a project, including the allocation of sufficient time and other resources.
The client must;

- Provide a clear clients brief including how H&S will be managed, time frames, budget, contacts & operational requirements.
- Appoint Principal Designer (PD) & ensure they provide a pre-construction H&S file. The client must take reasonable steps to ensure the PD complies with any other PD duties.
- Appoint a Principal Contractor (PC). The client must take reasonable steps to ensure the PC complies with any other PC duties.
- Ensure Pre Construction H&S file is provided to every designer and contractor throughout the works & is reviewed regularly & available for inspection.
- Ensure suitable welfare facilities are available throughout the construction phase & that the principal contractors construction phase plan is place prior to construction phase and is maintained throughout construction works.

FOR THE OUTSTANDING RISKS PLEASE SEE "P.D'S DESIGNERS RISK ASSESSMENT REGISTER" WITHIN THE PRE-CONSTRUCTION H&S FILE.



Section A-A
1 : 200

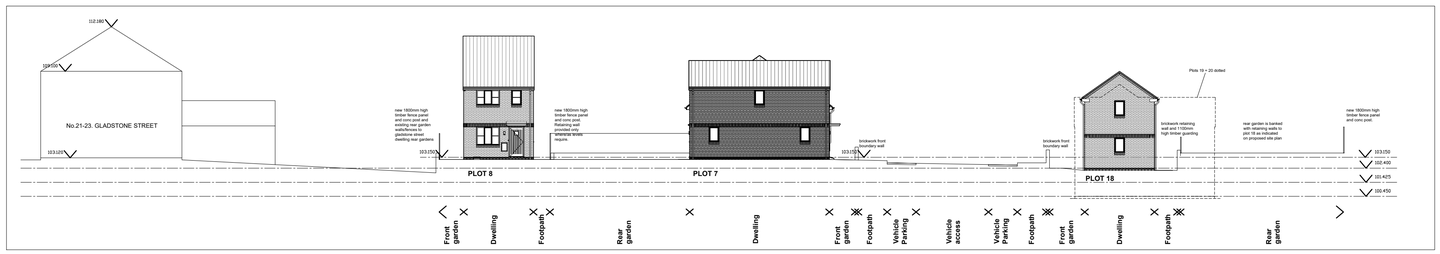

Section B-B
1 : 200

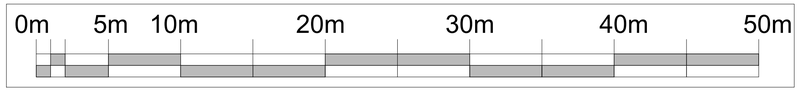

Scale Bar - 1 to 200


North
A
B
B
A
Visibility splay 2.4m x 43
new 2.0m footpath connecting to existing footpath line
Trees widened to 0.5m @ junction reducing to 0.3m on site
new gas access meter box to previously approved site layout plan
Typical Gas access detail
new 1.2m footpath connecting to existing footpath line
Existing trees retained
Existing Hedge to be retained
Existing Hedge to be retained
Existing Trees to be retained
Existing Trees to be