

Front elevation
(No changes)

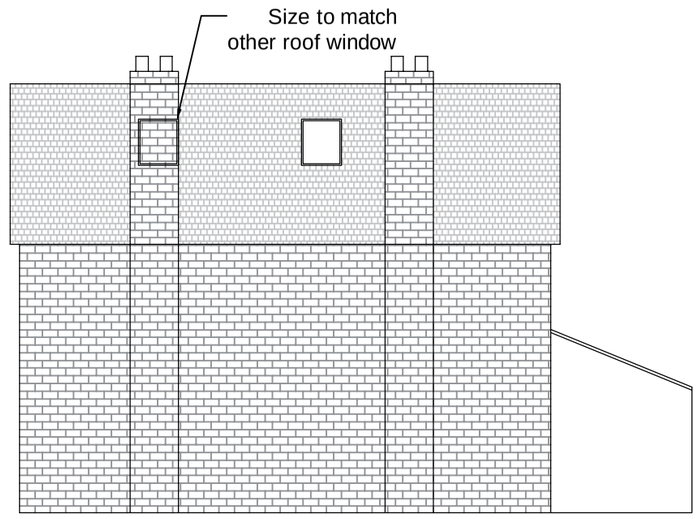

Side elevation (S)
(enlarged roof window)



Rear elevation
(No changes)



Side elevation (N)
additional roof windows

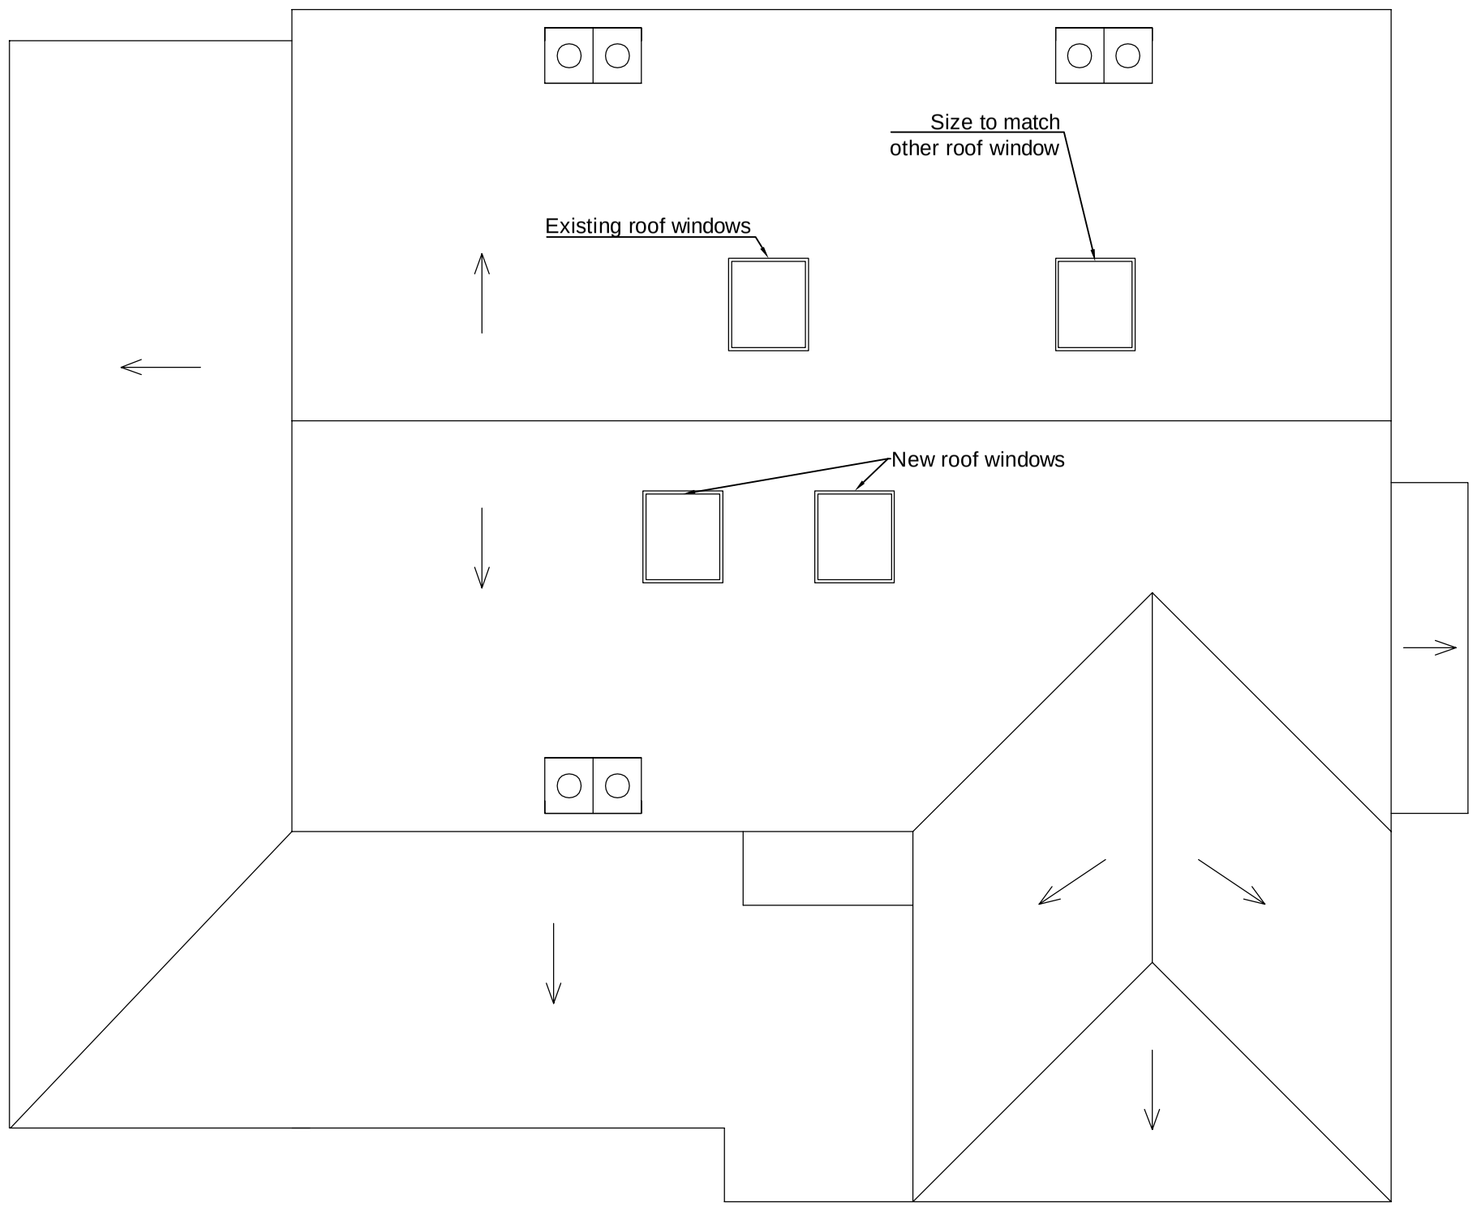

Roof layout

A	JA	15.05.21	PLANNING
Rev.	By	Date	Details

Drawing Status: PLANNING

Client
JERZY_ANSZPERGER

Project
39_TOWN_STREET
DUFFIELD

Title
PROPOSED_ELEVATIONS
AND_ROOF_LAYOUT

Scale (A2) 1:100_1:50	Drawn by. JA	Drg. No. ANS-002
Date. MAY_2021	Checked by. JA	