A3

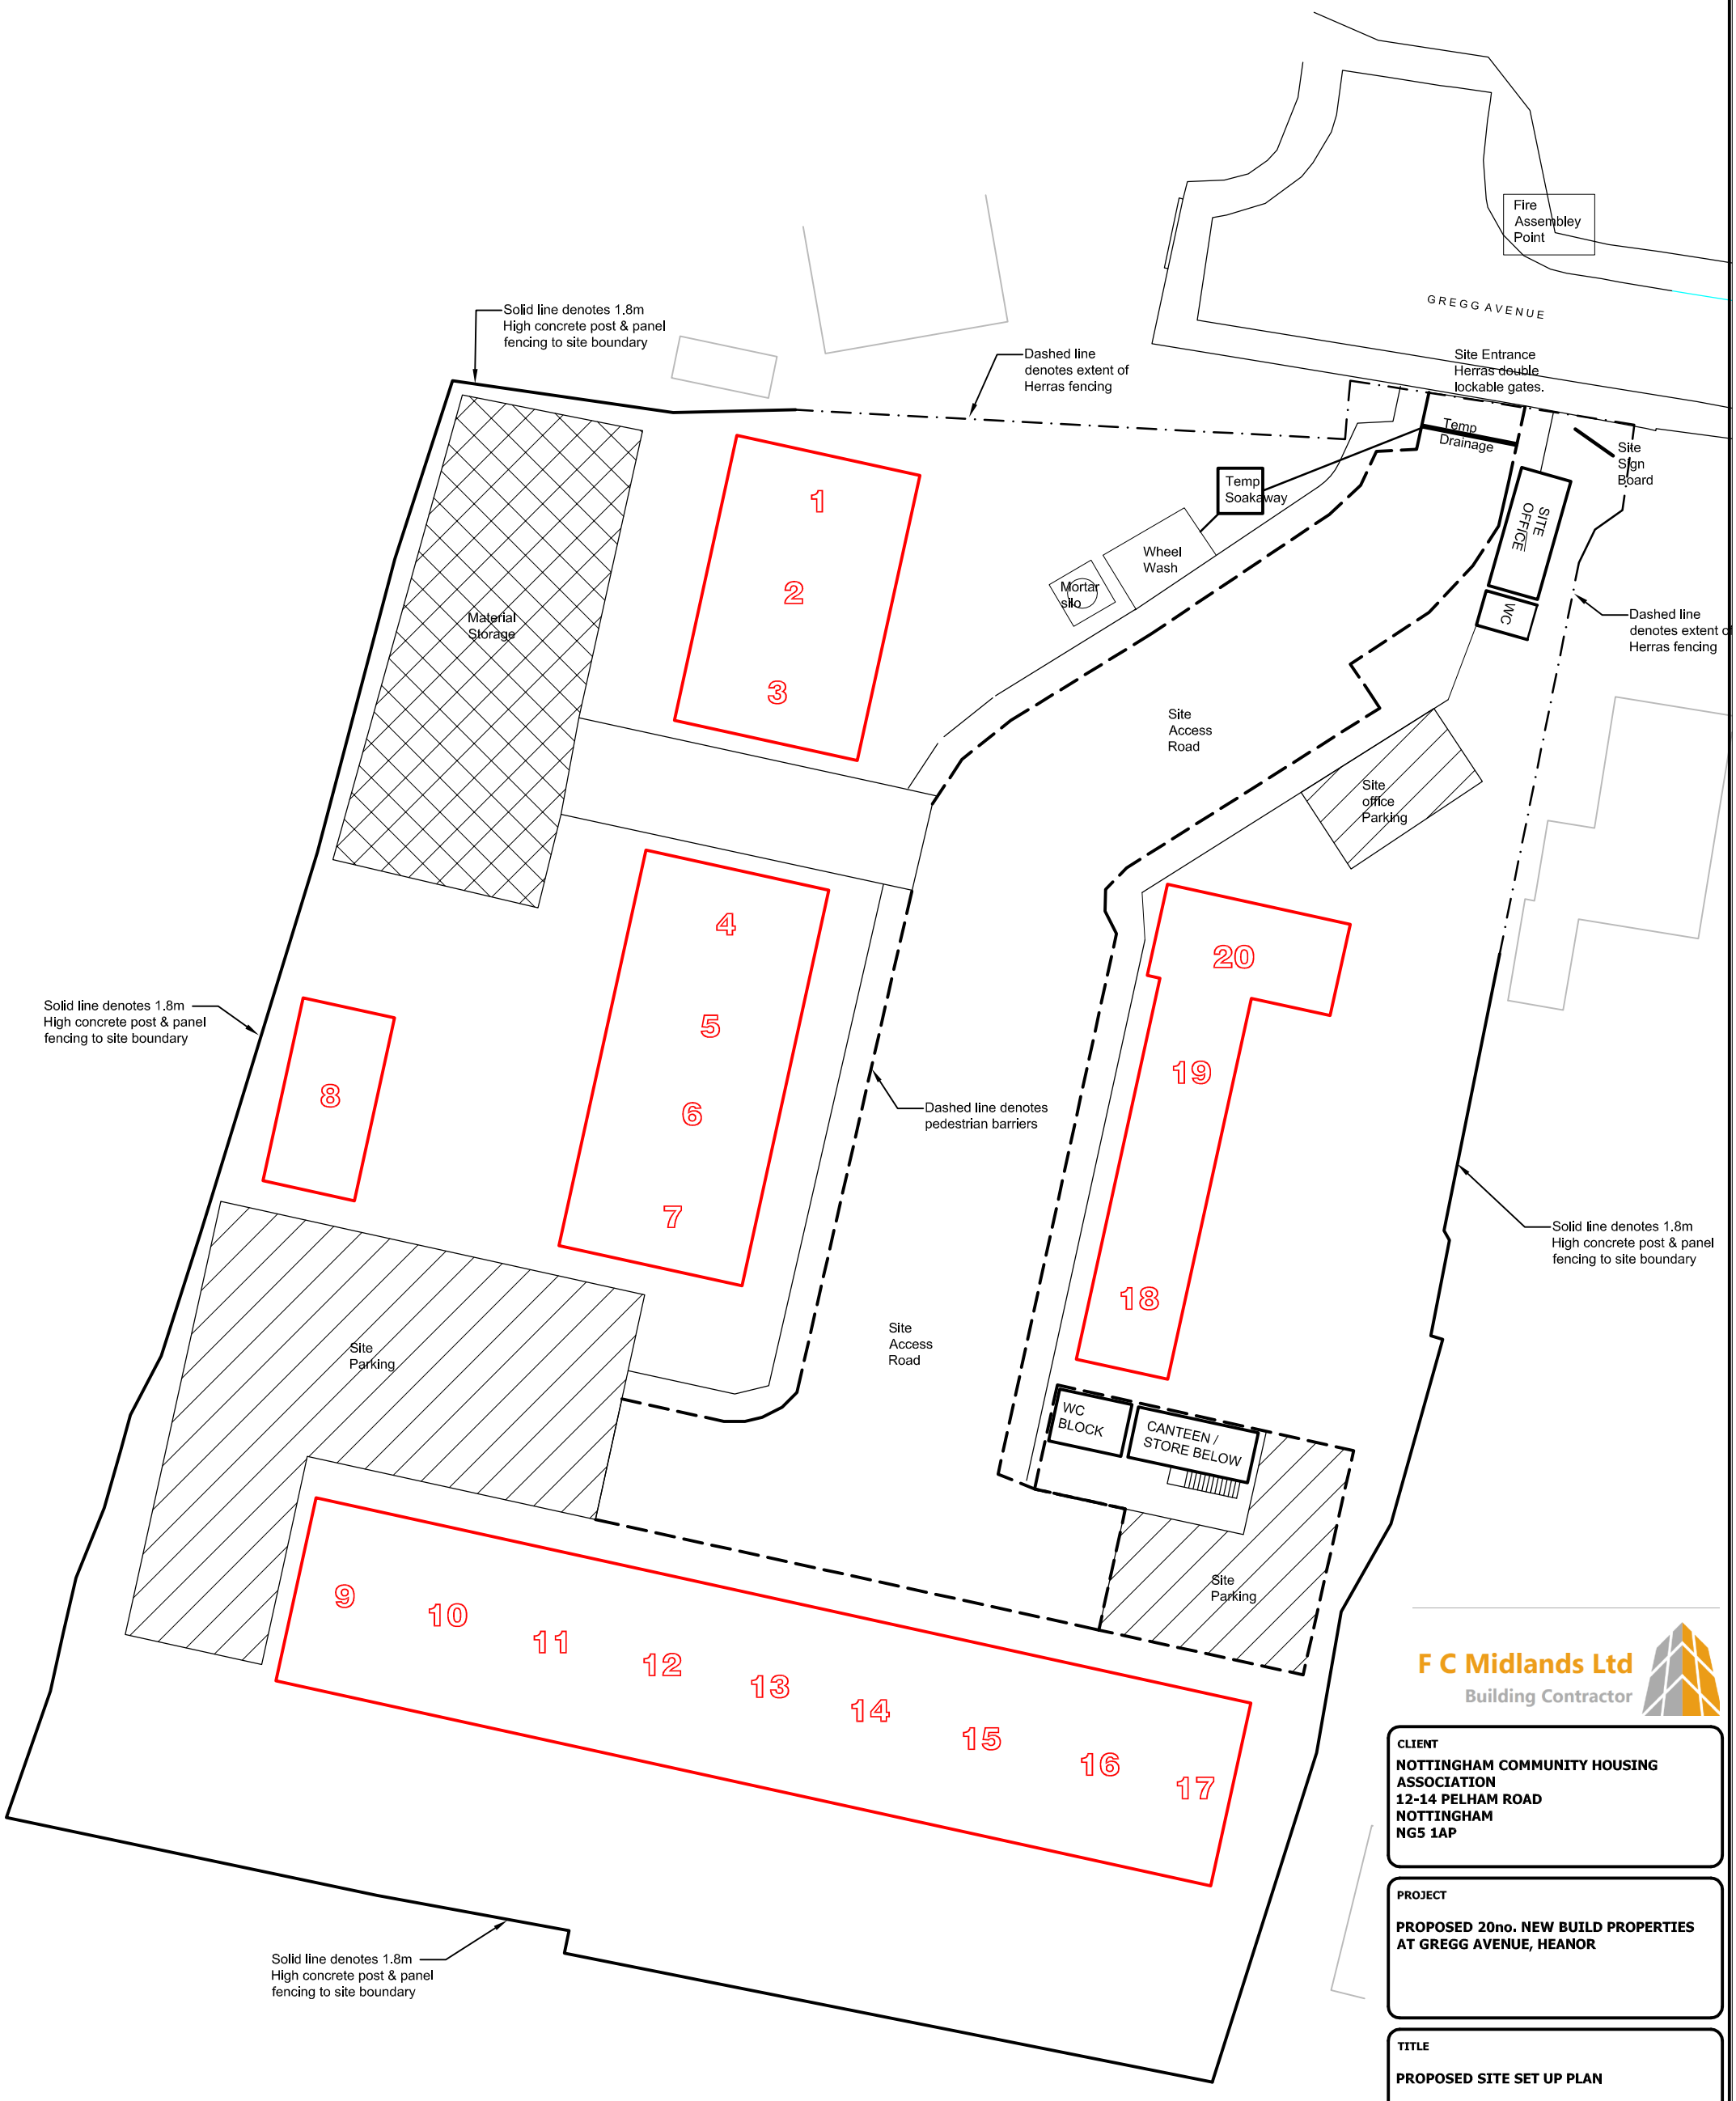

Notes:-

All contractor parking to be on-site.

Hours of operation 07:30 - 16:00.

F C Midlands Ltd
Building Contractor

CLIENT
NOTTINGHAM COMMUNITY HOUSING ASSOCIATION
12-14 PELHAM ROAD
NOTTINGHAM
NG5 1AP

PROJECT
PROPOSED 20no. NEW BUILD PROPERTIES AT GREGG AVENUE, HEANOR

TITLE
PROPOSED SITE SET UP PLAN

REVISION
REV * - 21 OCT 19 - First Issue

SCALE	DATE
N.T.S	OCT 2019

DWG NO:	REV
21-01-001	*